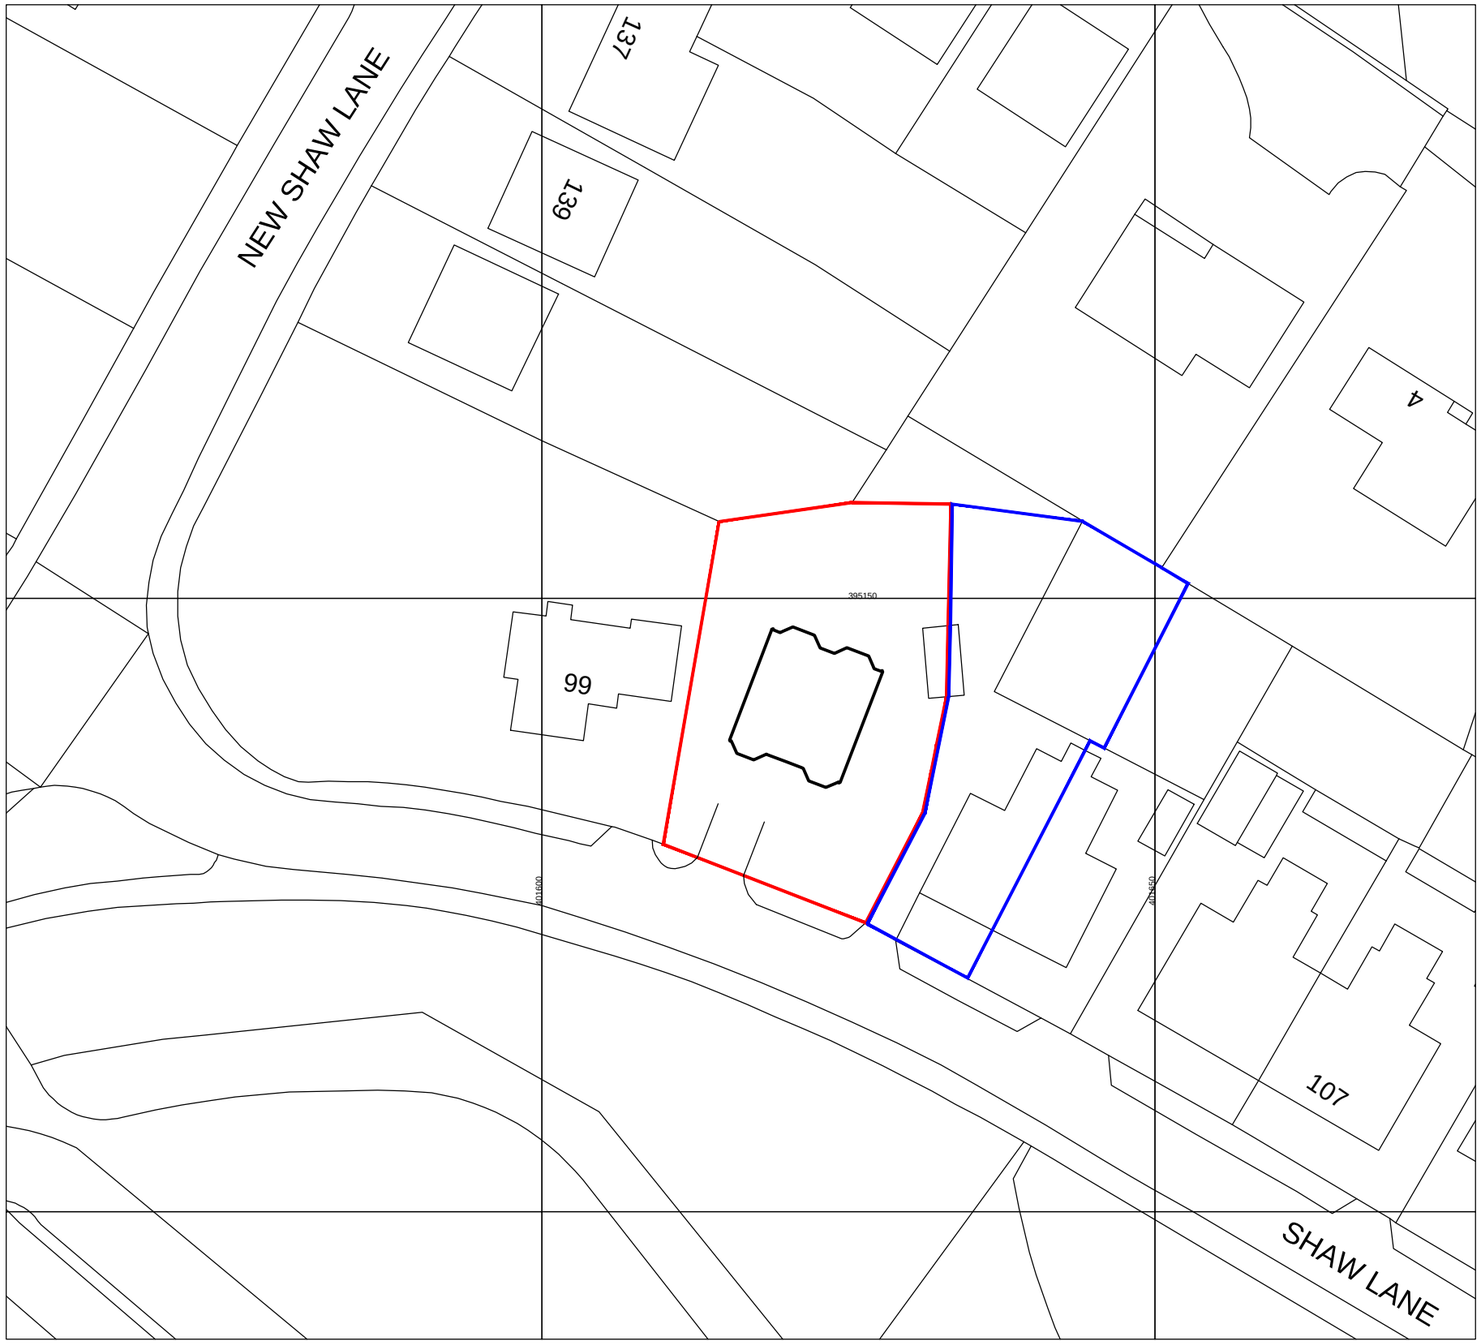

Ordnance Survey, (c) Crown Copyright 2013. All rights reserved. Licence number 100020449

PhilipMillsonAssociates
Hyde Park House, Cartwright Street, Newton, Hyde,
Cheshire, SK14 4EH
Tel: 0161 367 2320
Email: info@philipmillson.com
Web: www.philipmillson.com

CLIENT
-

All levels and dimensions must be checked on site by contractor prior to commencement of works. Any variations must be reported to Philip Millson Associates Ltd.
All information hereon in is the copyright of Philip Millson Associates Ltd. Copying in full or in part is forbidden without the written permission from Philip Millson Associates Ltd.

0 5 10 20 30 40 metres [1:500]
Do not scale this drawing as it may have been reduced / distorted

APPROVAL ☐ TENDER ☐ CONSTRUCTION ☐
INFORMATION ☐ PRELIMINARY ☒ AS BUILT ☐

A	March 13	SW	Road names added
B	May 13	SW	Access amended
C	June 13	SW	Red and blue boundary amended.
D	June 13	SW	Red and blue boundary amended & Access amended.

PROJECT
Outline Planning Permission for 101 Shaw Lane, Glossop

DRAWING NUMBER
1784-PL.SP.01

DRAWING
Site Plan

REVISION
D

DRAWN
SW

CHECKED
JPM

SCALE
1:500@ A3

DATE
08.04.13