



REAR ELEVATION AS EXISTING 1:50

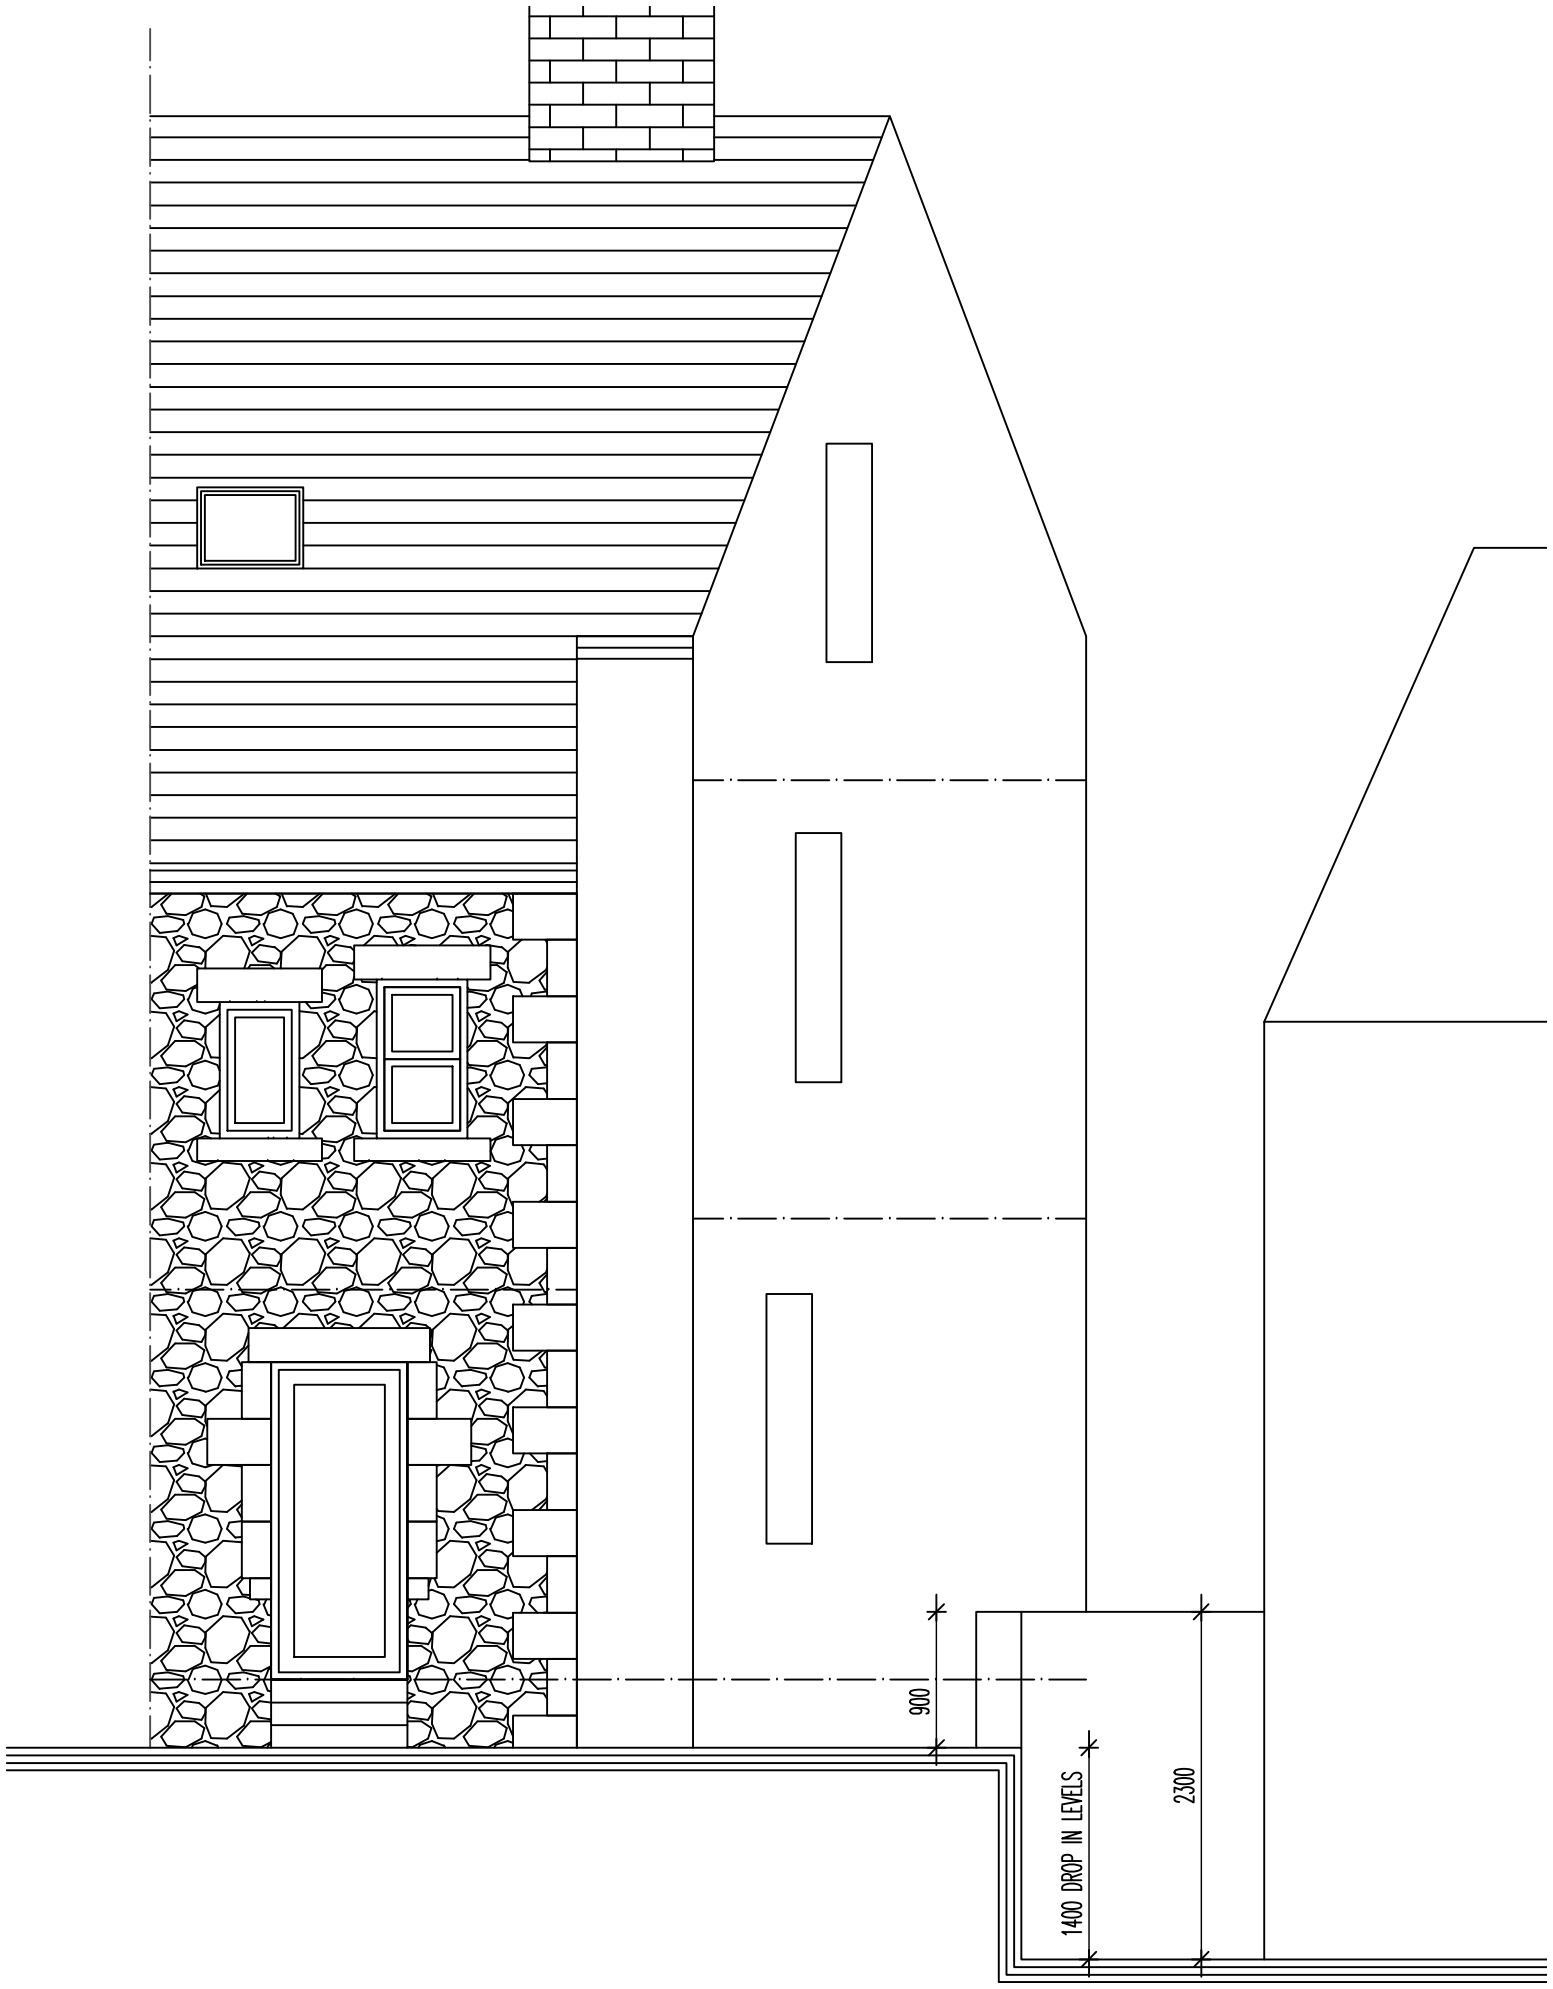

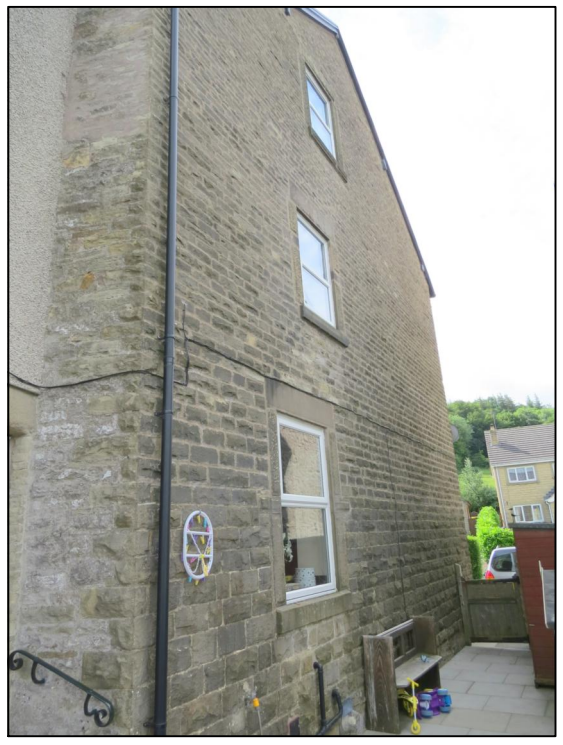









7 HOLMFIELD, BURBAGE, BUXTON

SURVEY 04

7 HOLMFIELD