








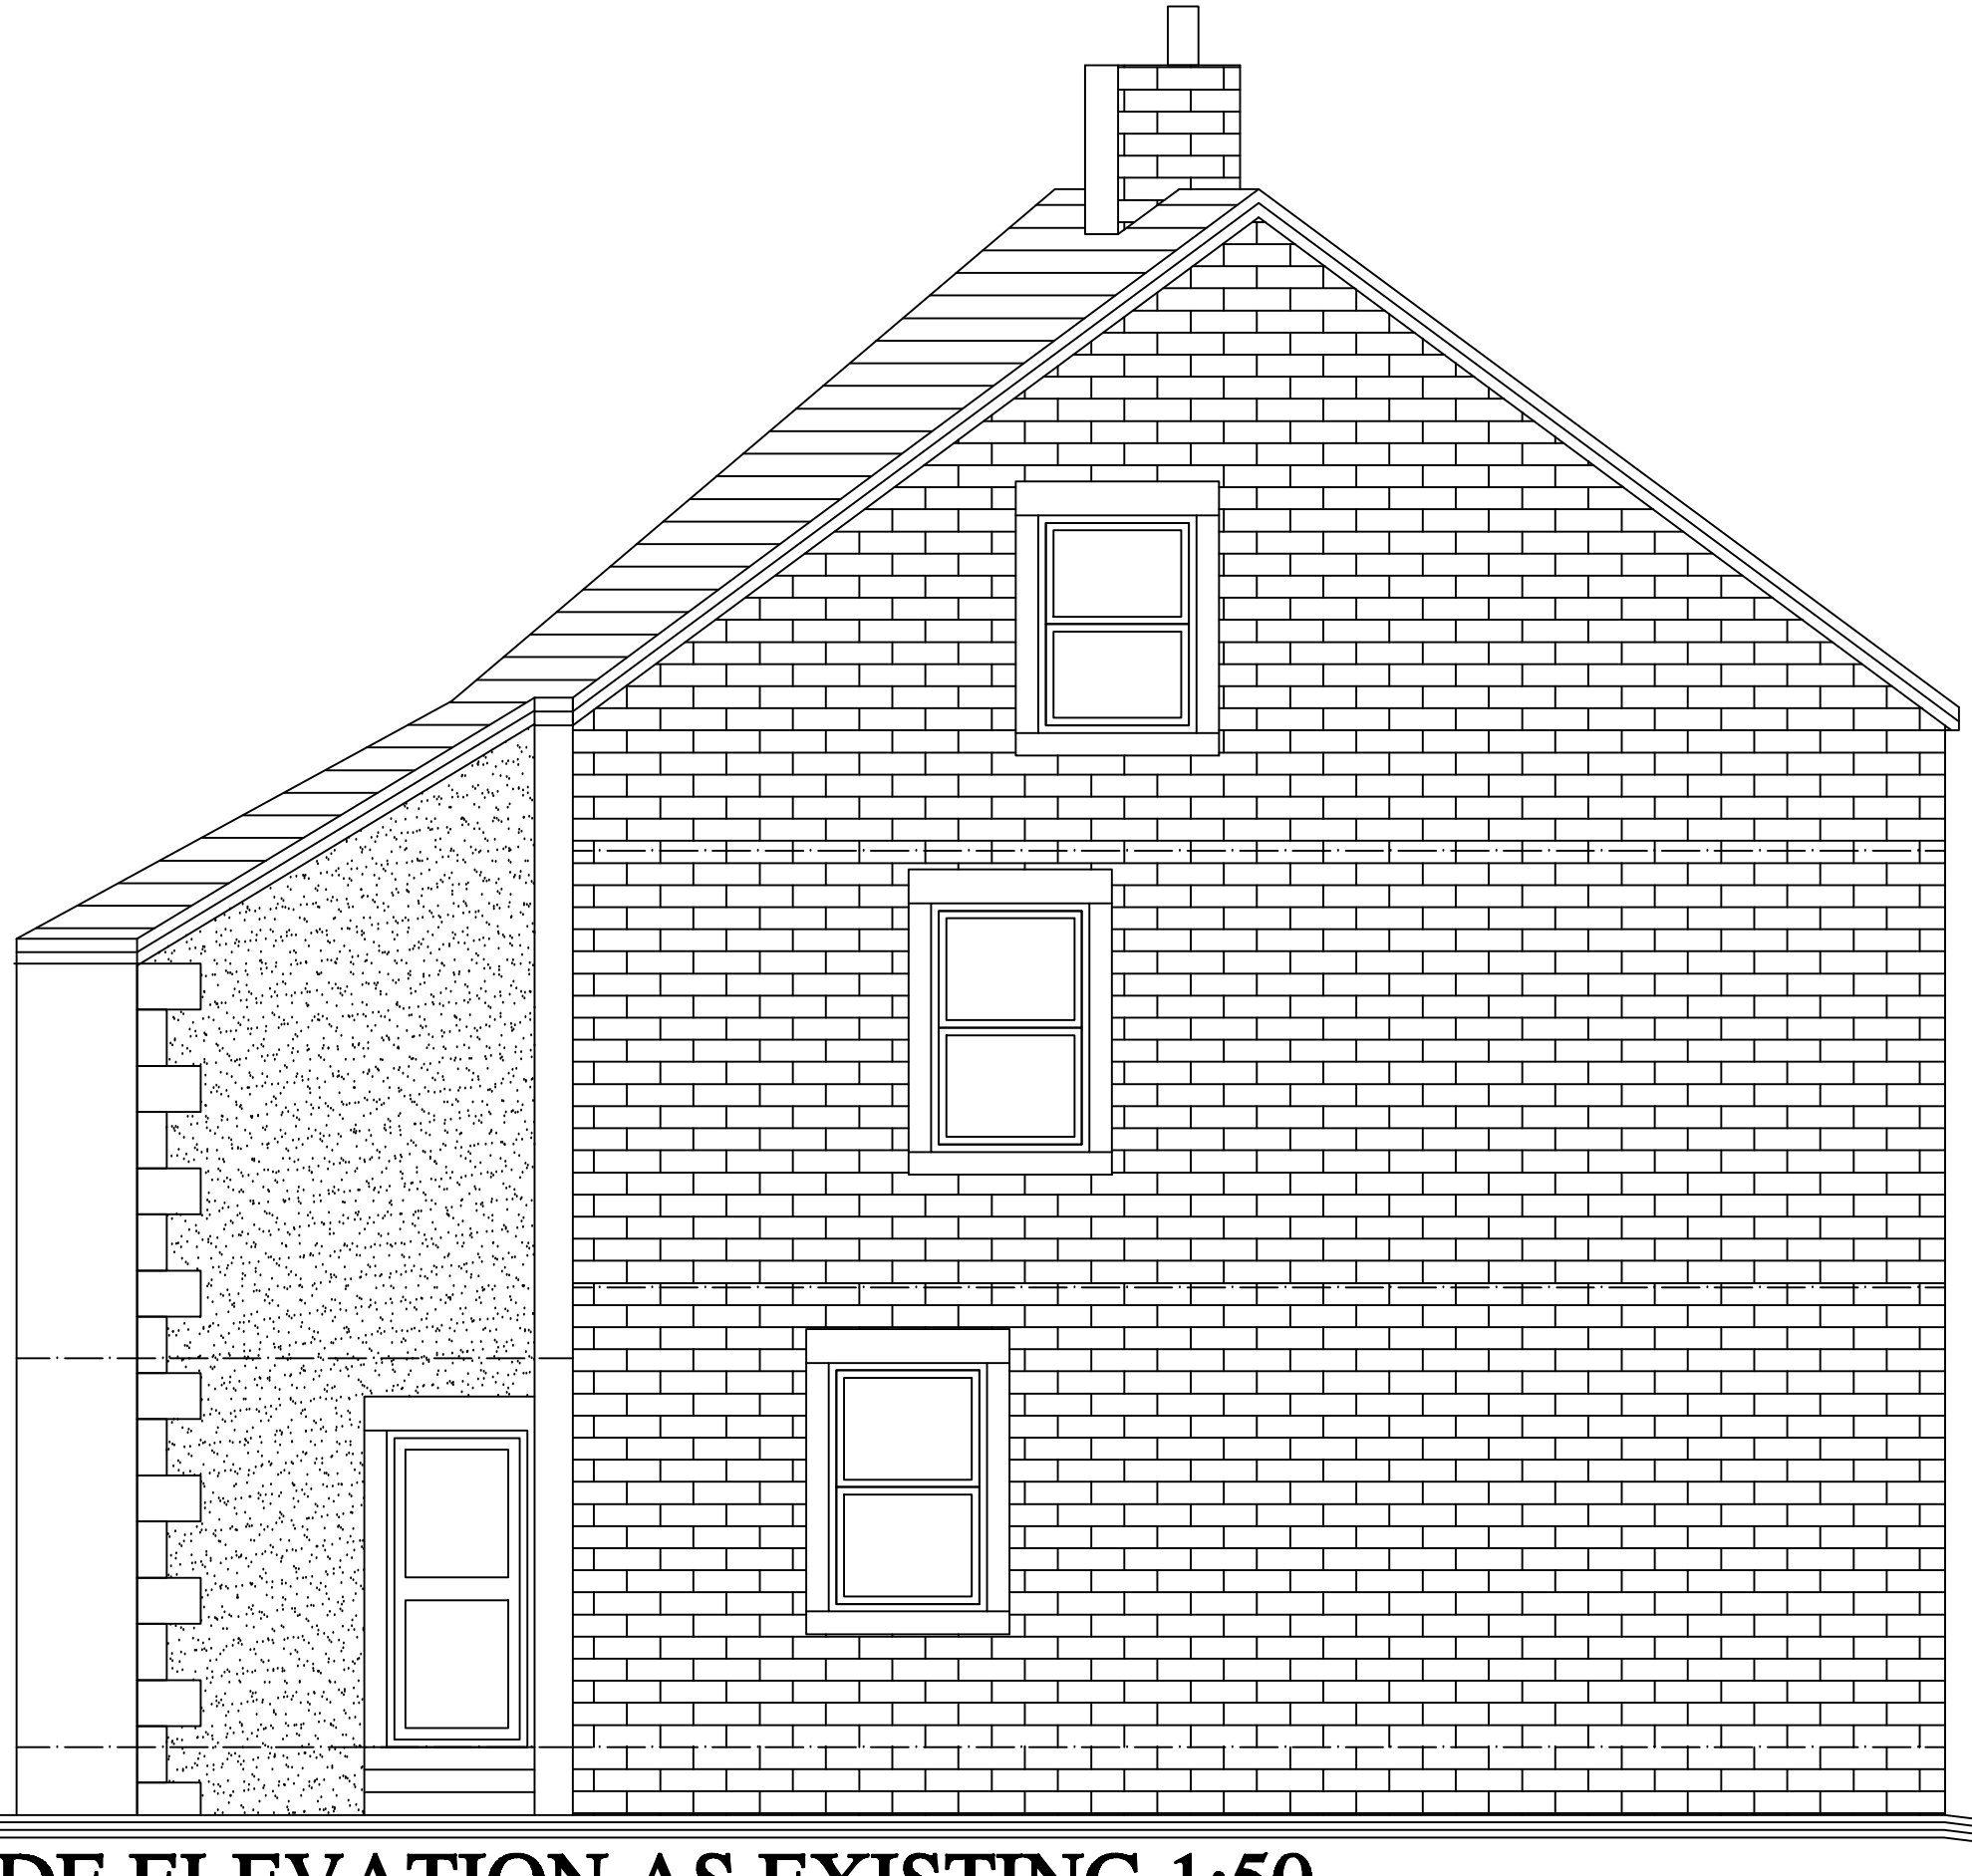

SIDE ELEVATION AS EXISTING 1:50

7 HOLMFIELD, BURBAGE, BUXTON

SURVEY 05

7 HOLMFIELD