
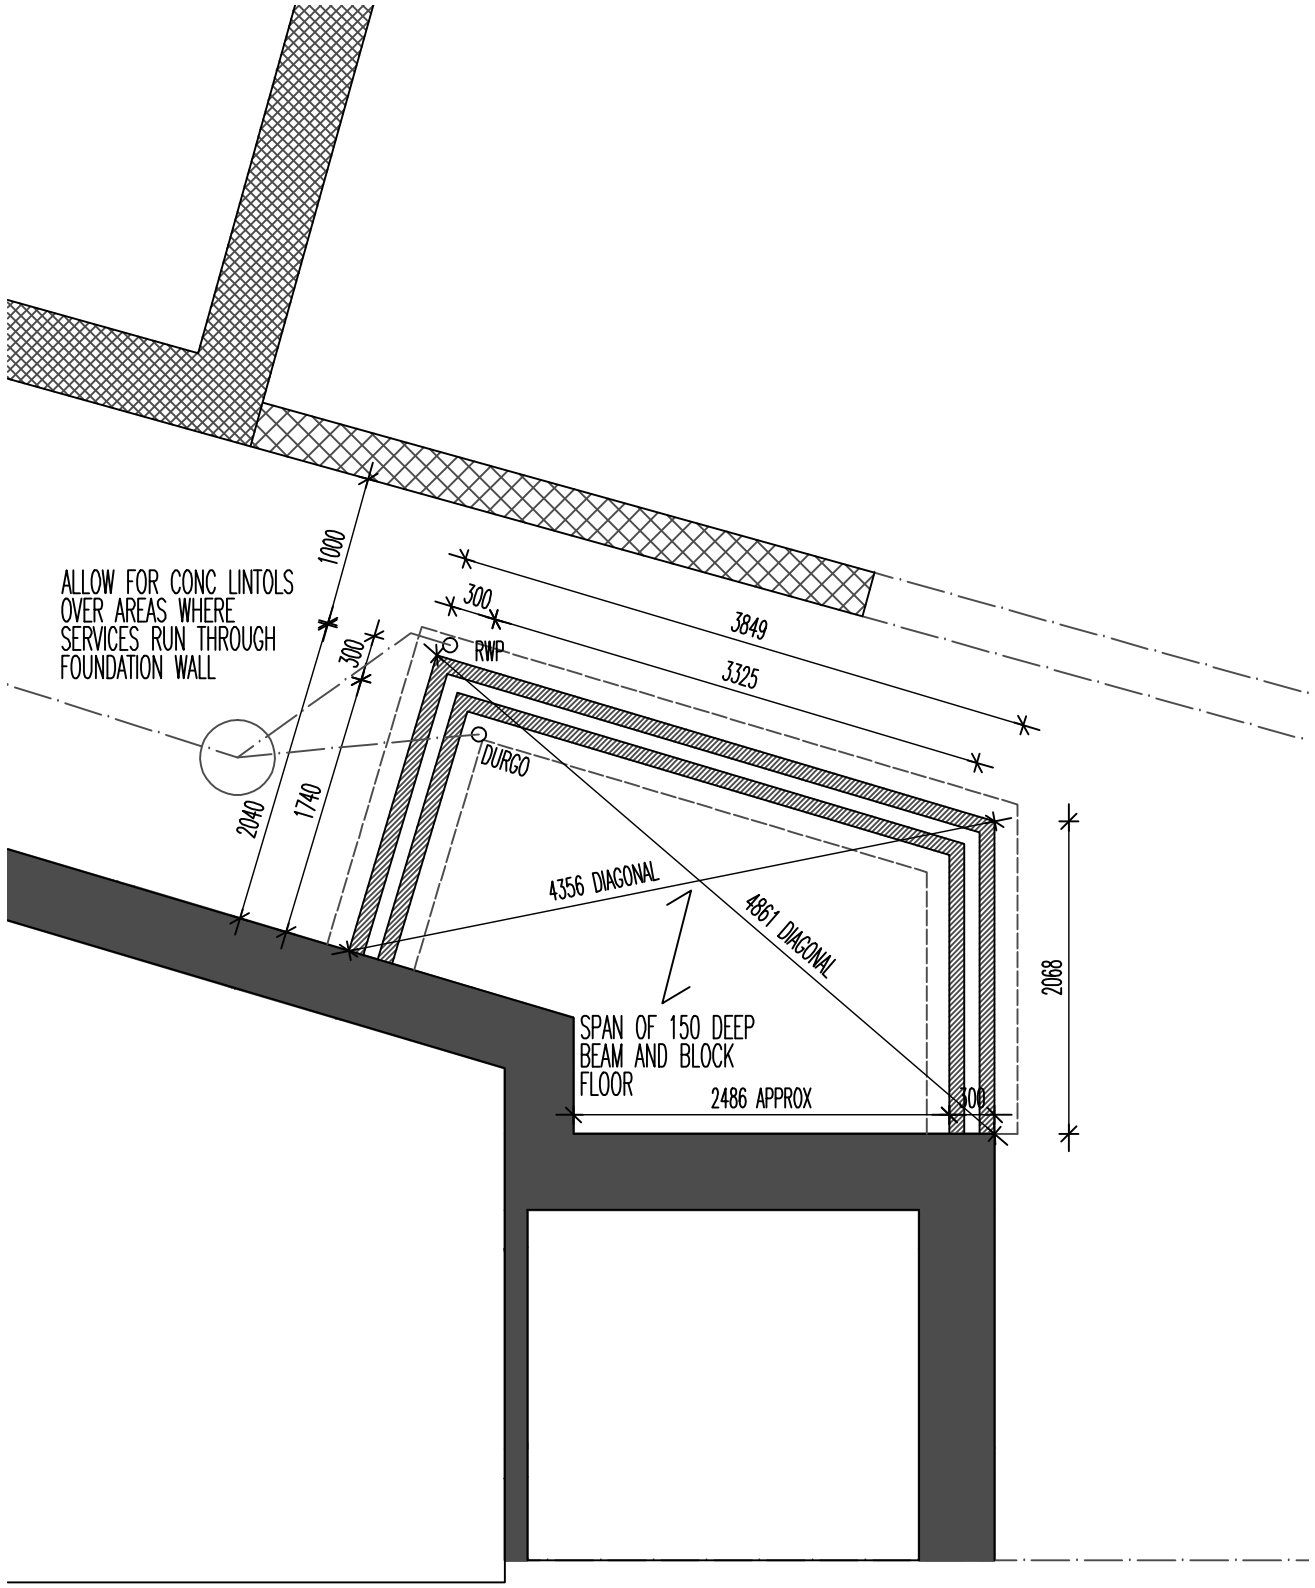


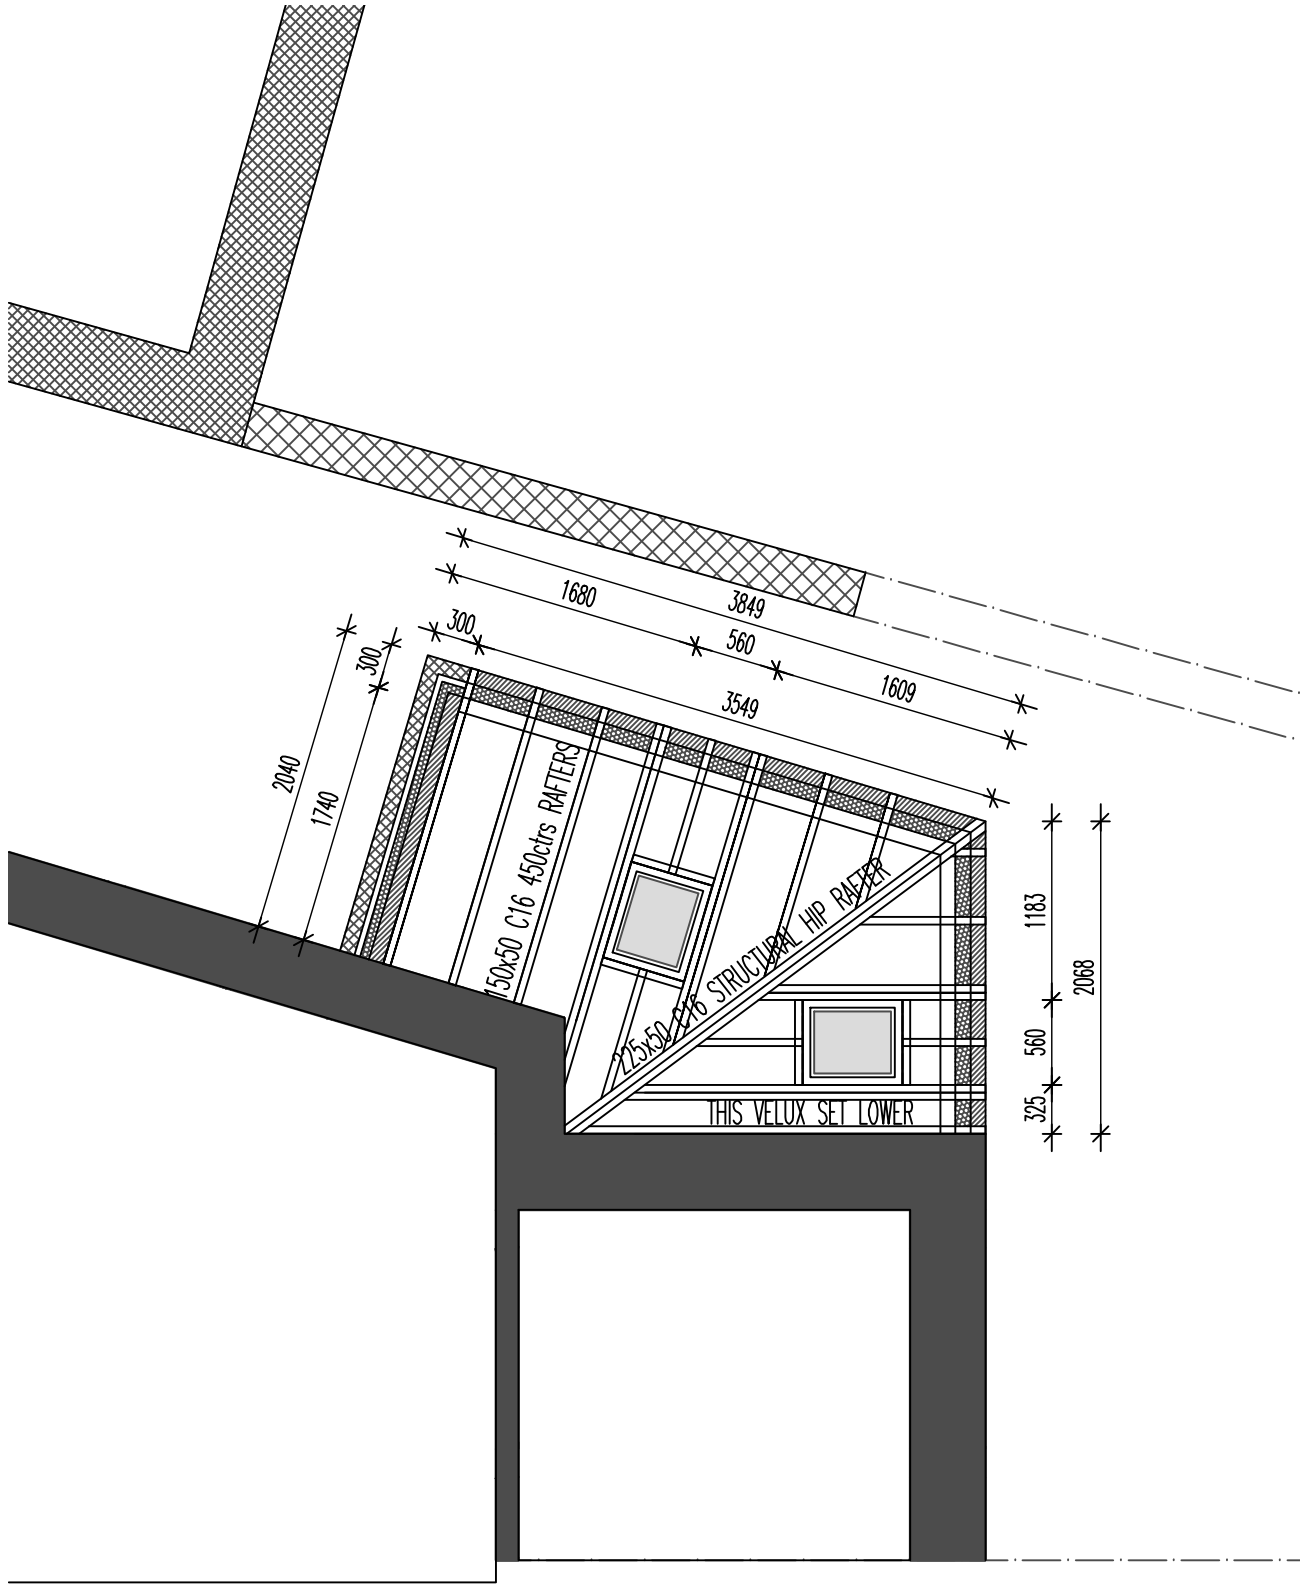

REFER TO SPECIFICATION DETAILS FOR ALL ROOF CONSTRUCTION DETAILS

PROPOSED FOUNDATION AND ROOF LAYOUT PLAN 1:50

7 HOLMFIELD, BURBAGE, BUXTON

PROPOSED 03

7 HOLMFIELD