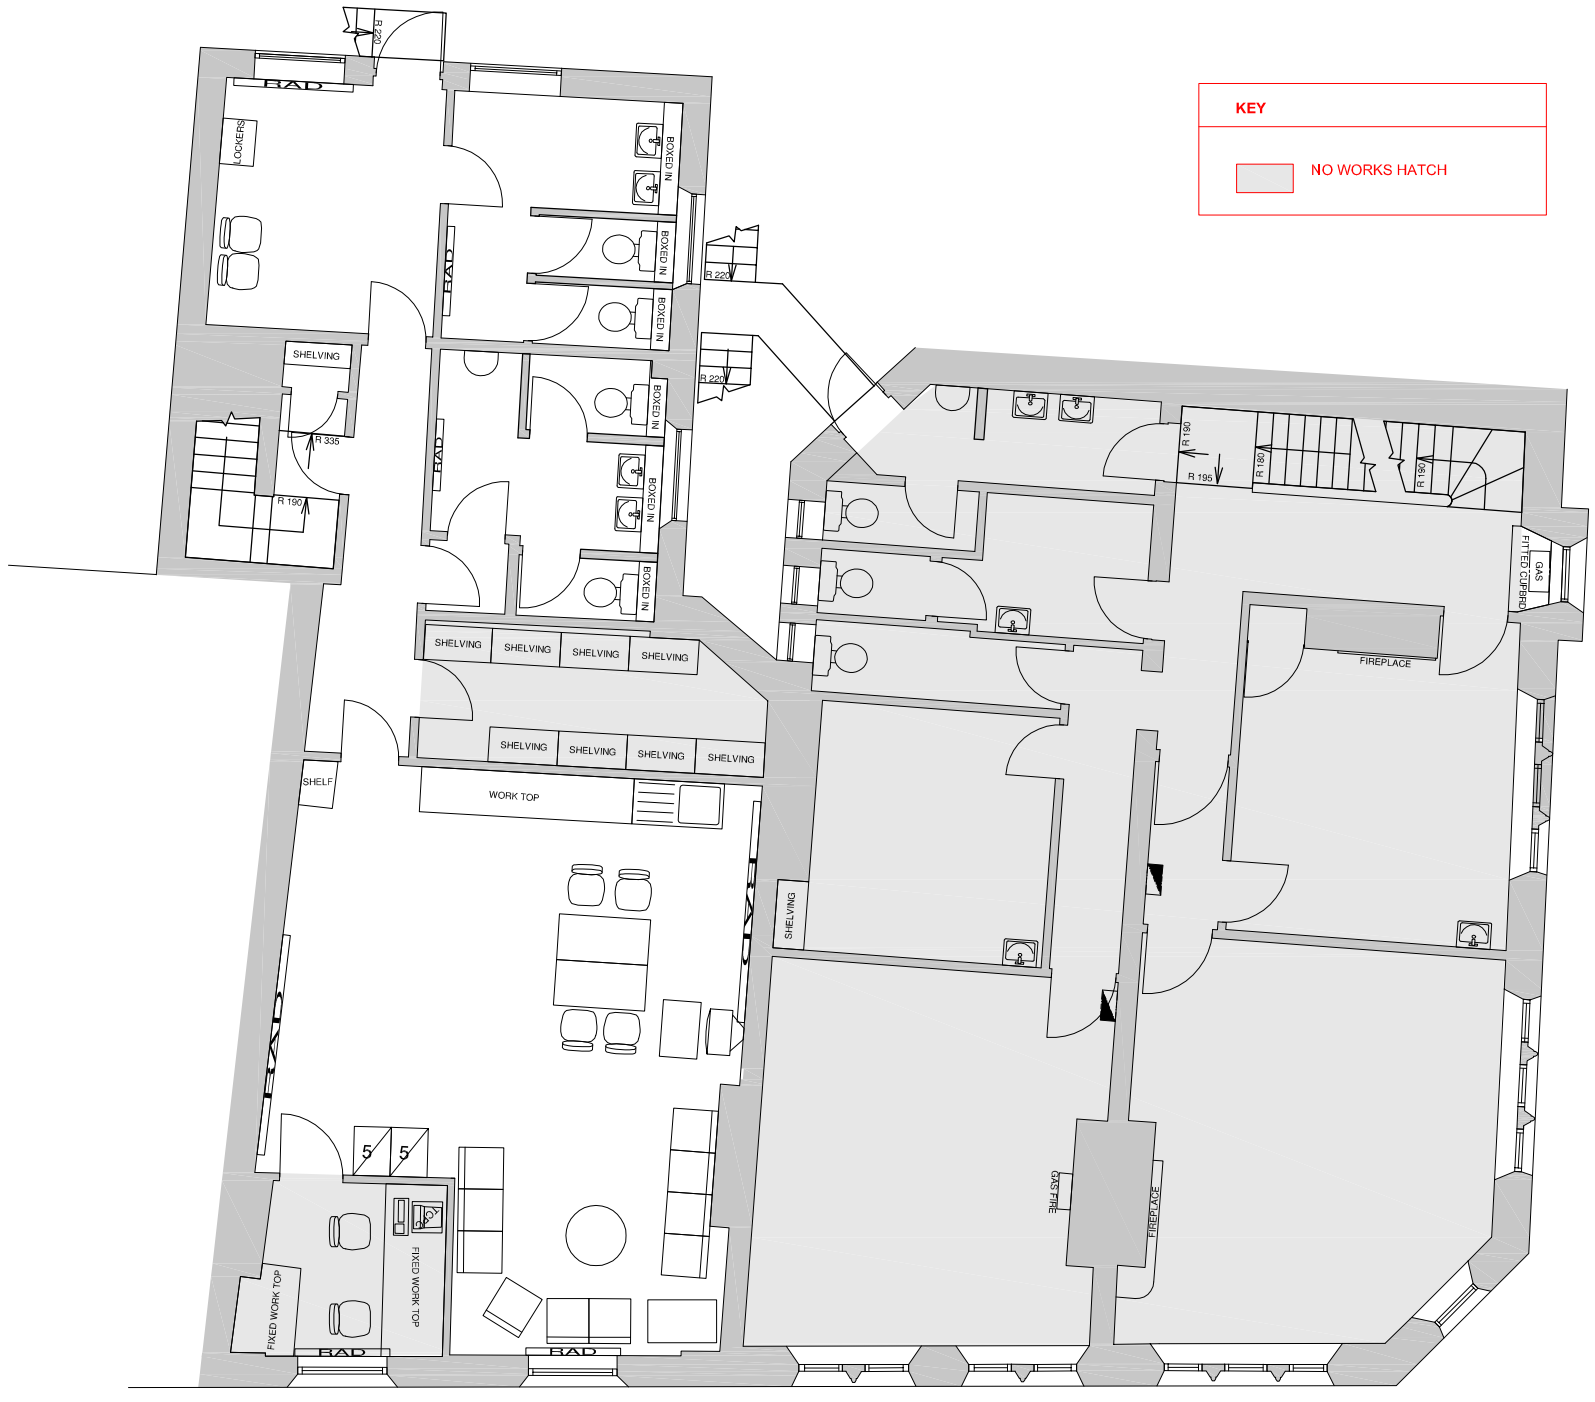


rev.	date	details	by

rev.	date	details	by

notes
-

PROPOSED LAYOUT IS SUBJECT TO:

LANDLORDS CONSENT (TENURE: FREEHOLD)	NO
PLANNING CONSENT	YES
LISTED BUILDING CONSENT	NO
ADVERTISEMENT CONSENT	YES

Drawing to be read in conjunction with Contractors Scope of Works.

NW Buxton
2 Spring Gardens, Buxton
SK17 6DG

drawing number: **HBR22.AR(99)003**
revision:
status: **Information**

drawing title: **Scoping Drawing**
Existing
FIRST FLOOR

scale: 1:50
date: 31.05.13
drawn: KR
format: A1

MICHAEL LAIRD ARCHITECTS
8 Forres Street Edinburgh EH3 6DE
T 0131 226 6991 F 0131 226 2771
mail@michaellaird.co.uk