
HPK/2013/0469
19 AUG 2013
BARNSLEY COUNCIL

PROPOSED SITE PLAN 1200 @ A1

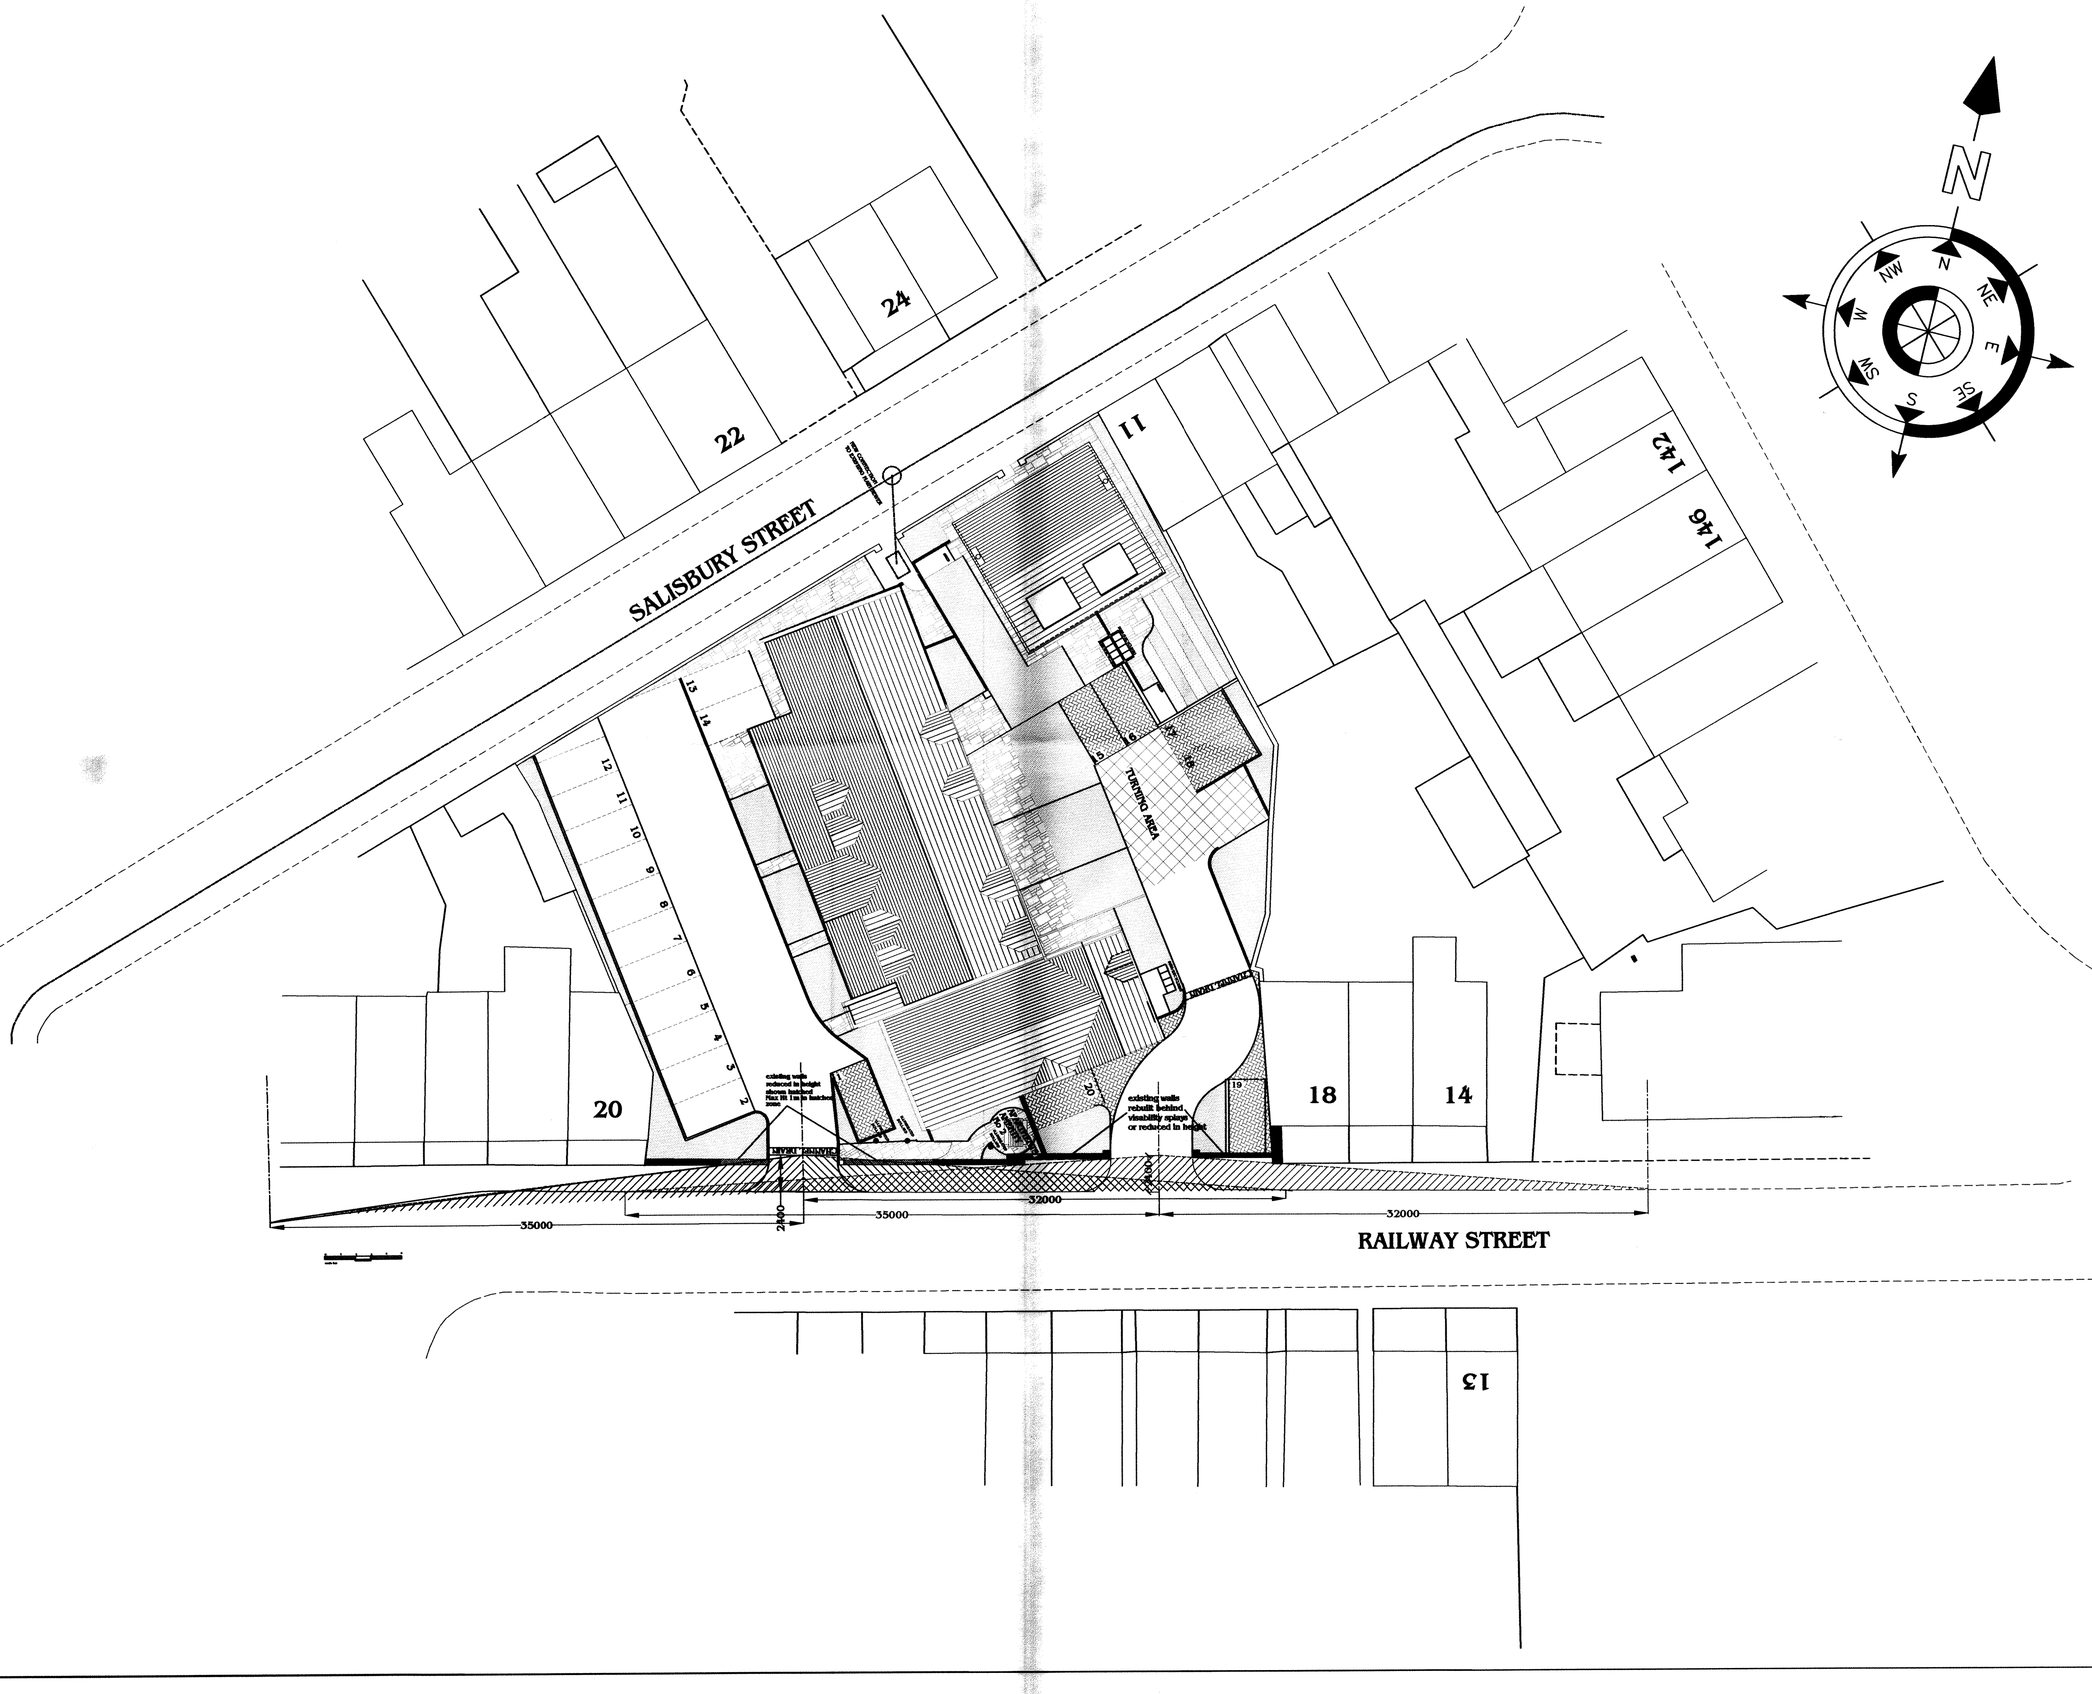

REDFERN ARCHITECTURAL SERVICES LIMITED

DO NOT SCALE FROM THIS DRAWING

PLANNING

RESIDENTIAL PROPOSALS
for
Mr S Walsh
at
Kings moor School Railway street Hadfield Glossop

title
Proposed site plan

SJ Redfern-Blair

as indicated @ A1 | SRB | 013-009-004

Redfern Architectural Services Ltd
Canal cottage 27 Manor View Woodley
Stockport Cheshire SK6 1RS
0161 406 6936 077406 21999

steve@redfernAS.co.uk