HPK/2013/0455
20 AUG 2013
DERBYSHIRE COUNTY COUNCIL

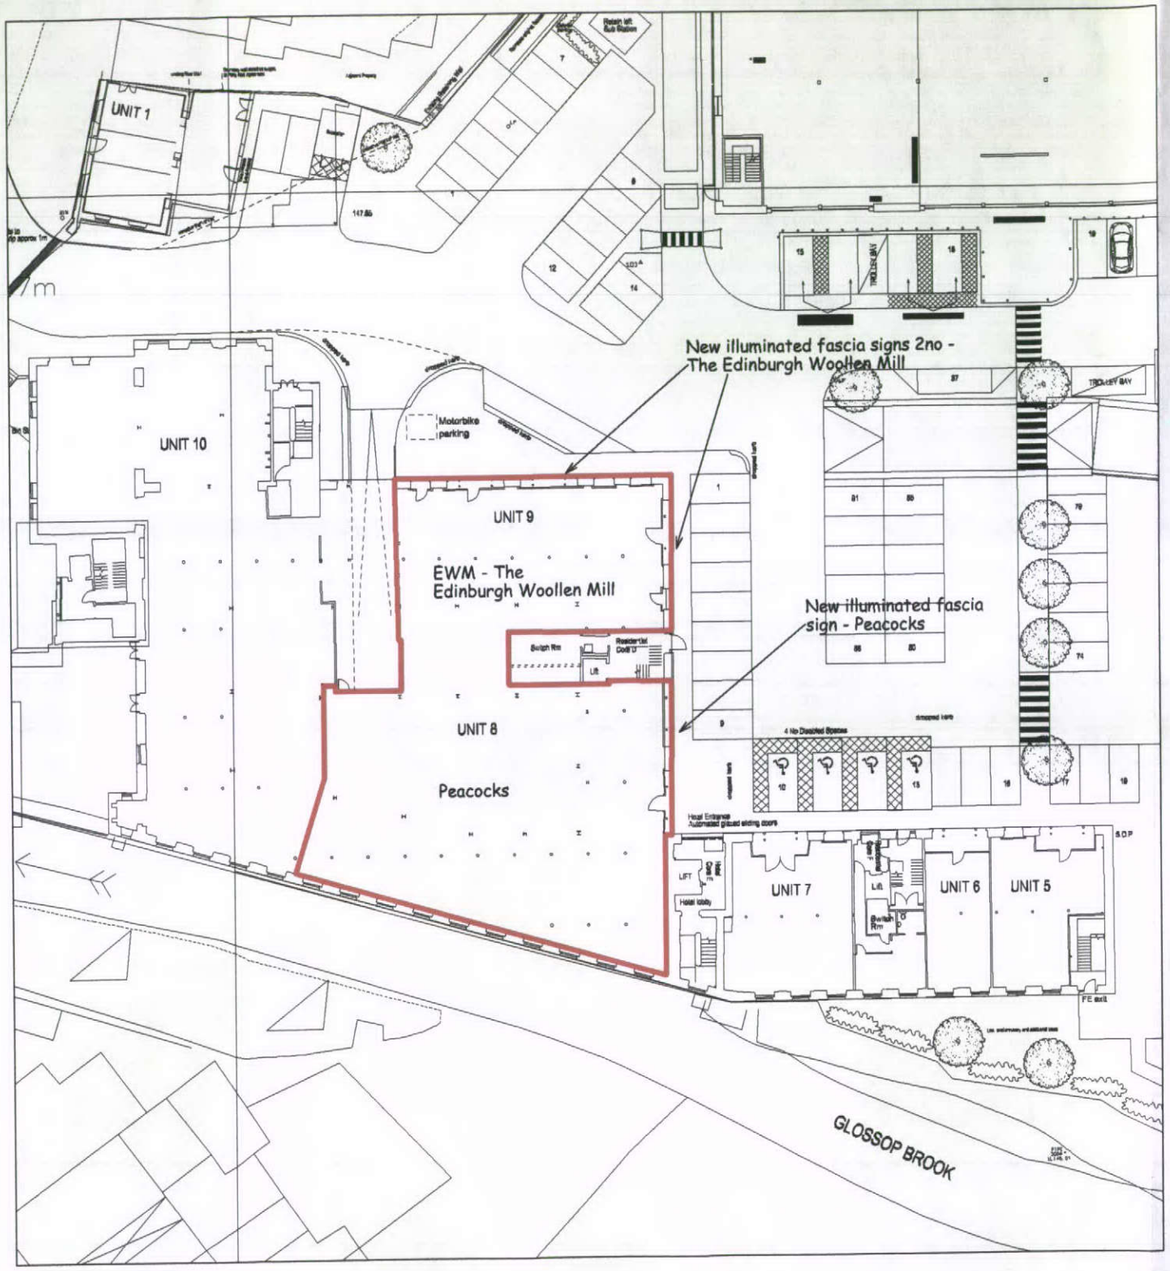

SITE PLAN
SCALE 1:500

5 0 10M 20 30 40 50

SCALE BAR 1:500

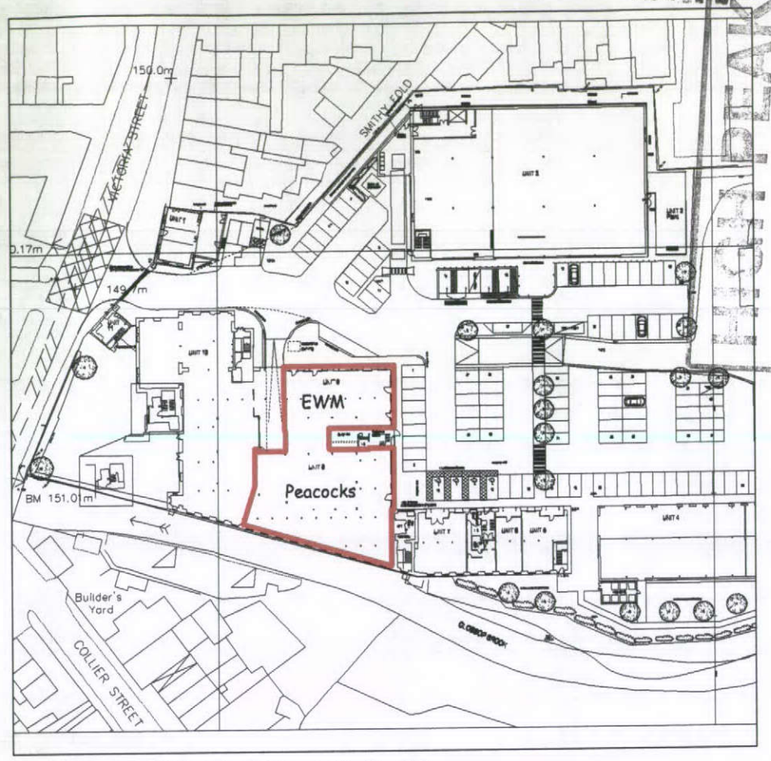

EWM - The Edinburgh Woollen Mill

LOCATION PLAN
SCALE 1:1250

5 0 10M 20 30 40 50 60 70 80 90 100

SCALE BAR 1:1250

NORTH

Dutton & Cadwell Ltd
Unit 1, Glan-y-Llyn Industrial Estate,
Moy Road, Taffs Well.
CF15 7JD
Tel (029) 2081 0374
email - mail@dutton-cadwell.co.uk

Dutton & Cadwell Ltd.

Project:
Proposed Peacocks & EWM at Howard Town Mill, Victoria Street, Glossop, Derbyshire

Scale: 1:500/1250 @ A3

Date: July 2013

Drawn: RPR

Drg No: D&C071/SP01A