

PROPOSED FLOOR PLANS 1:100

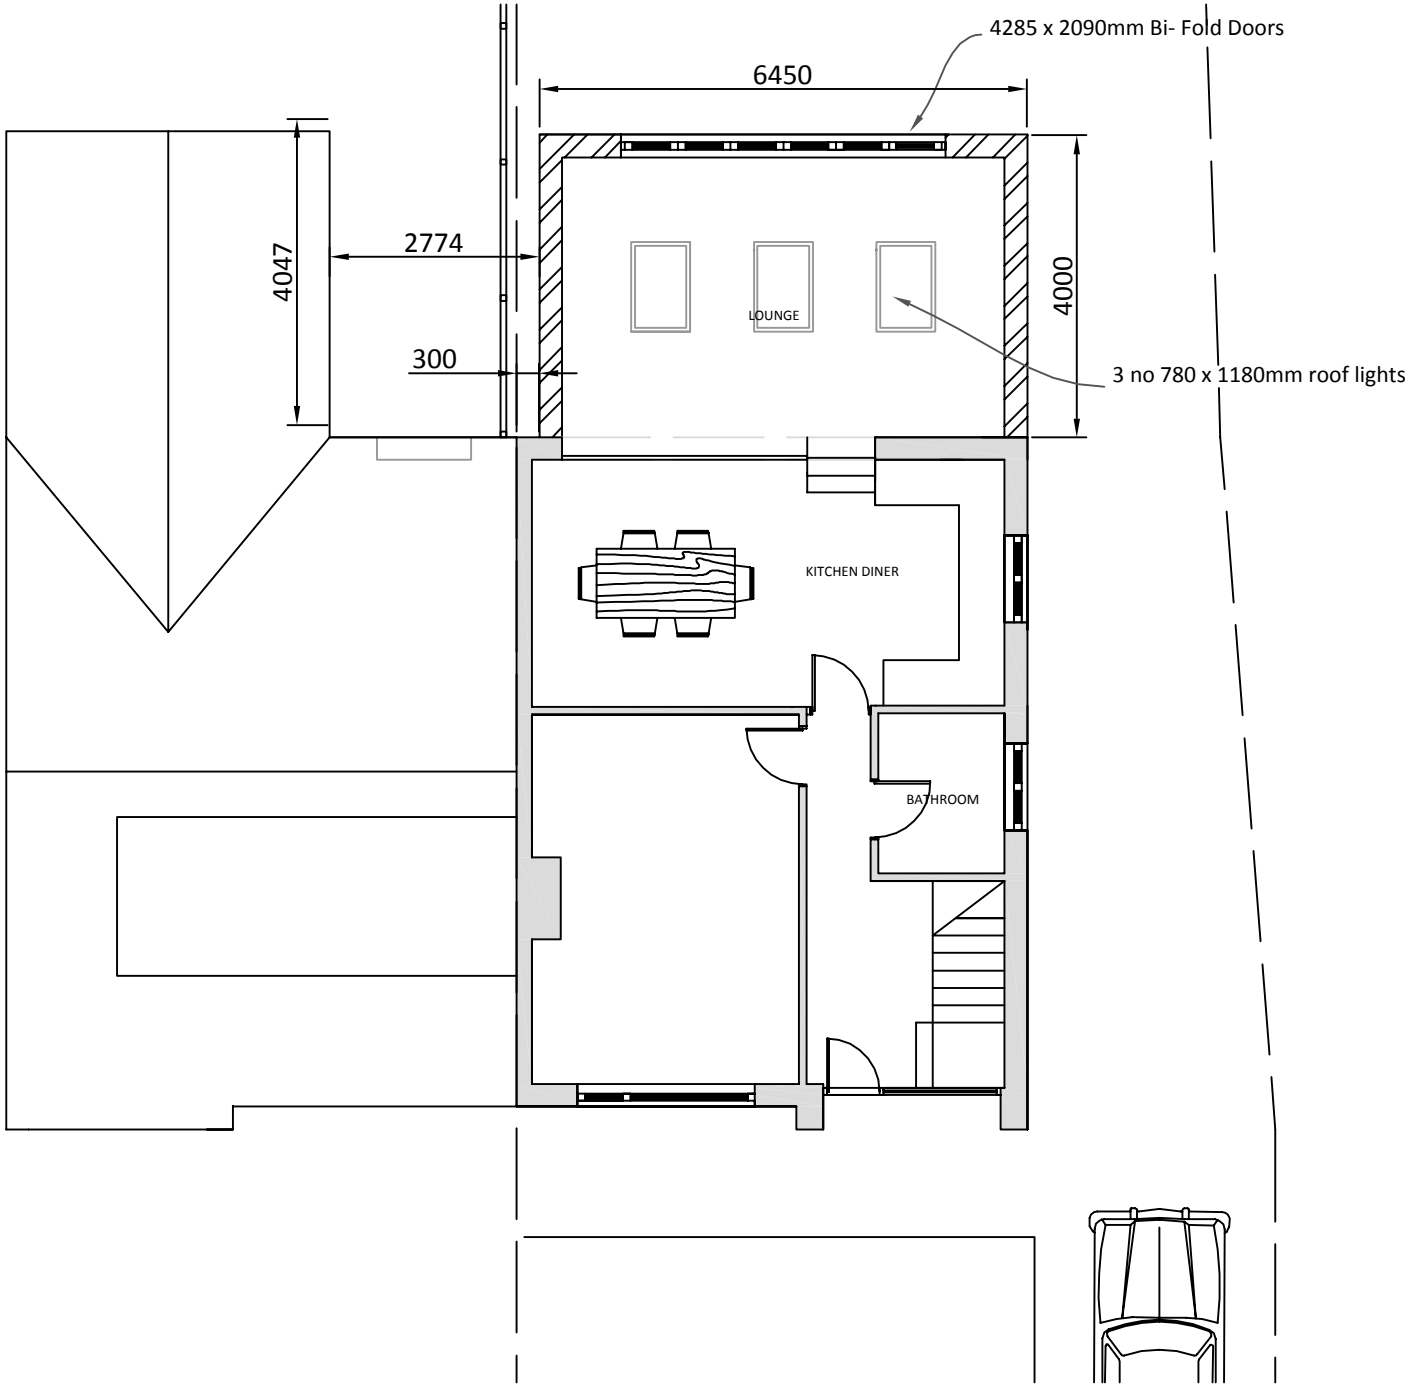

EXISTING PLANS

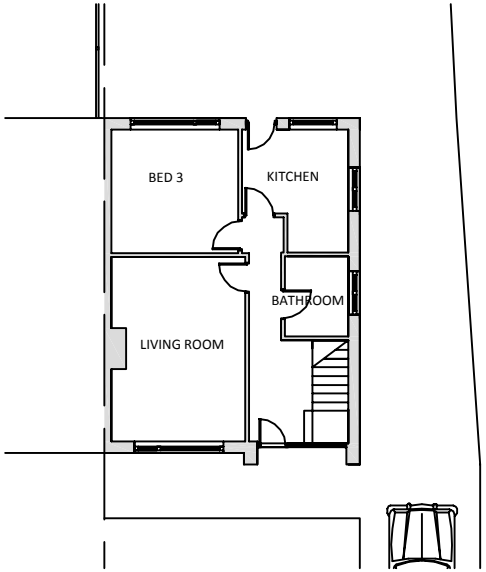

Notification of Proposed Rear Extension
51 Horsefair Avenue
Chapel-en-le-Frith
SK23 9SQ

Scale - 1:100 @ A1
Drawn By - EH
Date - 07/2013

Rev	Description	Date

DRAWING REF: HF/PD/EXT/02

Plans & Design
Emma Hall MBEng BA hons
www.plansanddesign.co.uk
07912 845 210