
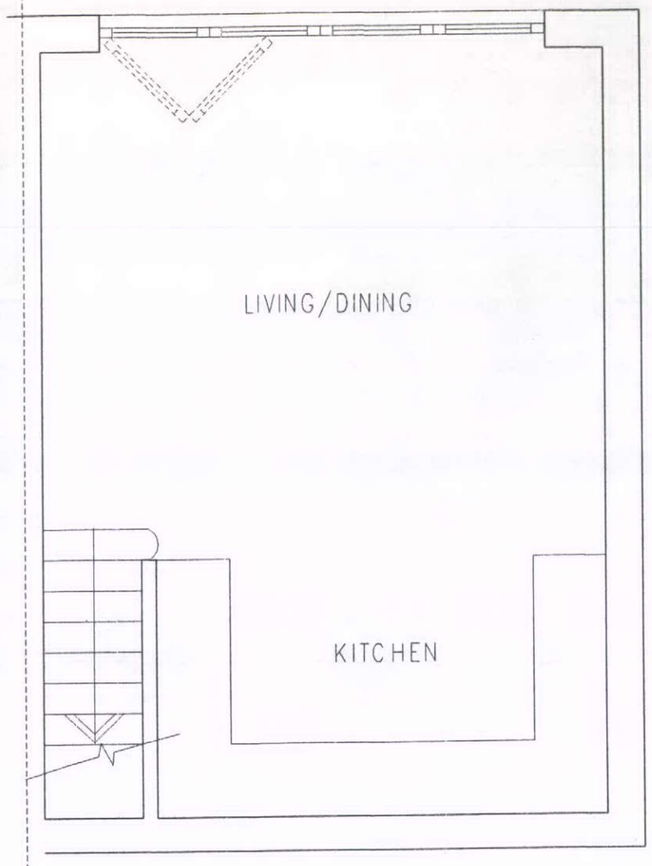


Lower Ground Floor

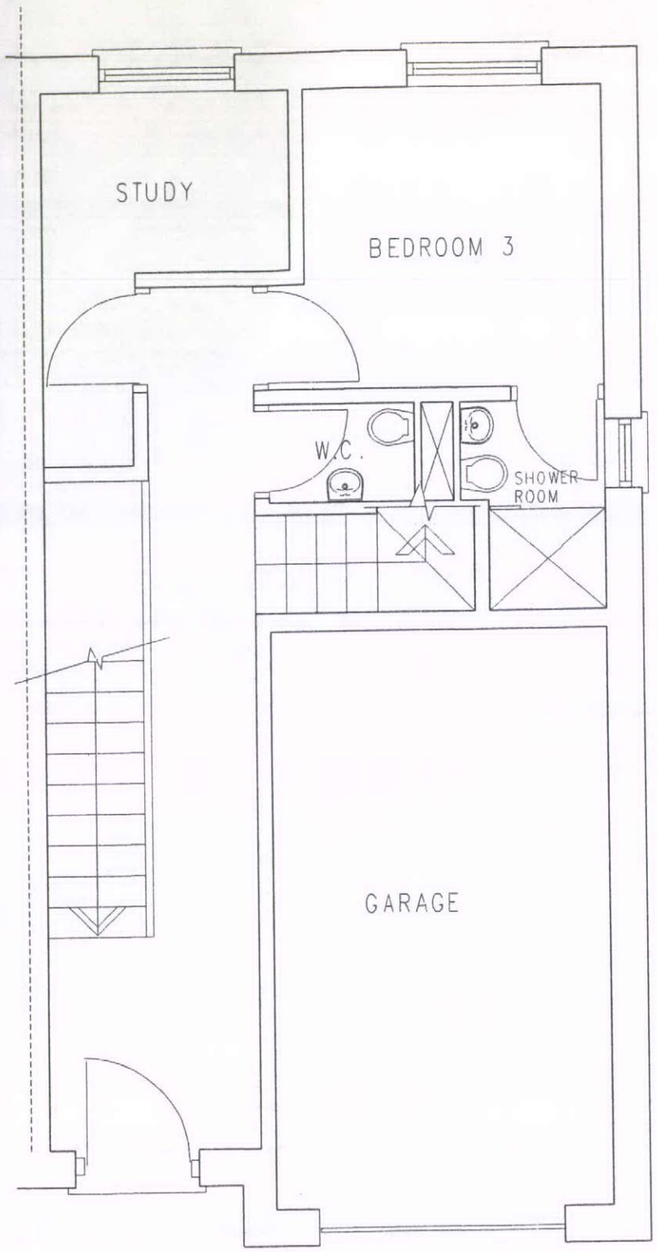

Ground Floor

SIMON COLEY B.A.(HONS) Dip Arch RIBA.

ARCHITECT

2, Water's Edge Lane,
Chapel-en-le-Frith,
High Peak,
Derbyshire.
SK23 0LP
Tel No. 01298 815835
Fax No. 01298 815219
e Mail: Ceasark@AOL.COM

SITE Plot 65, Land Behind 102, Market St, Chapel-en-le-Frith

TITLE Typical Unit – Floor Plans Sheet 1

SCALE 1:50 | DATE July 2013 | BY: SNC

DRAWING NO. 161 - TP01

REV	NOTES	DATE