49 Platt Street Padfield Ref 0311.CP.701 Scales 1:50 & 1:100 @ A3

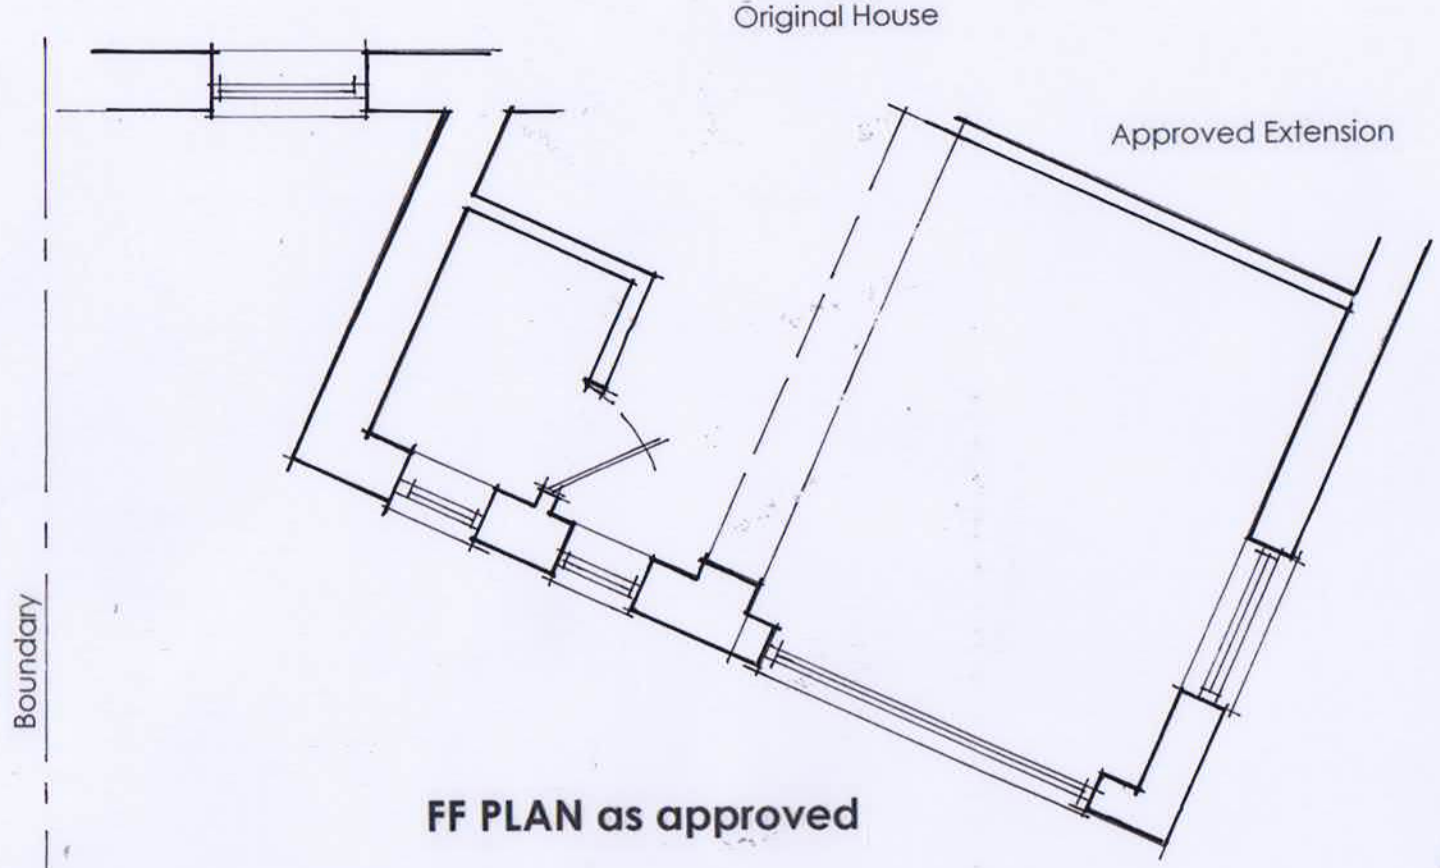

FF PLAN as approved

Roof Plan as proposed

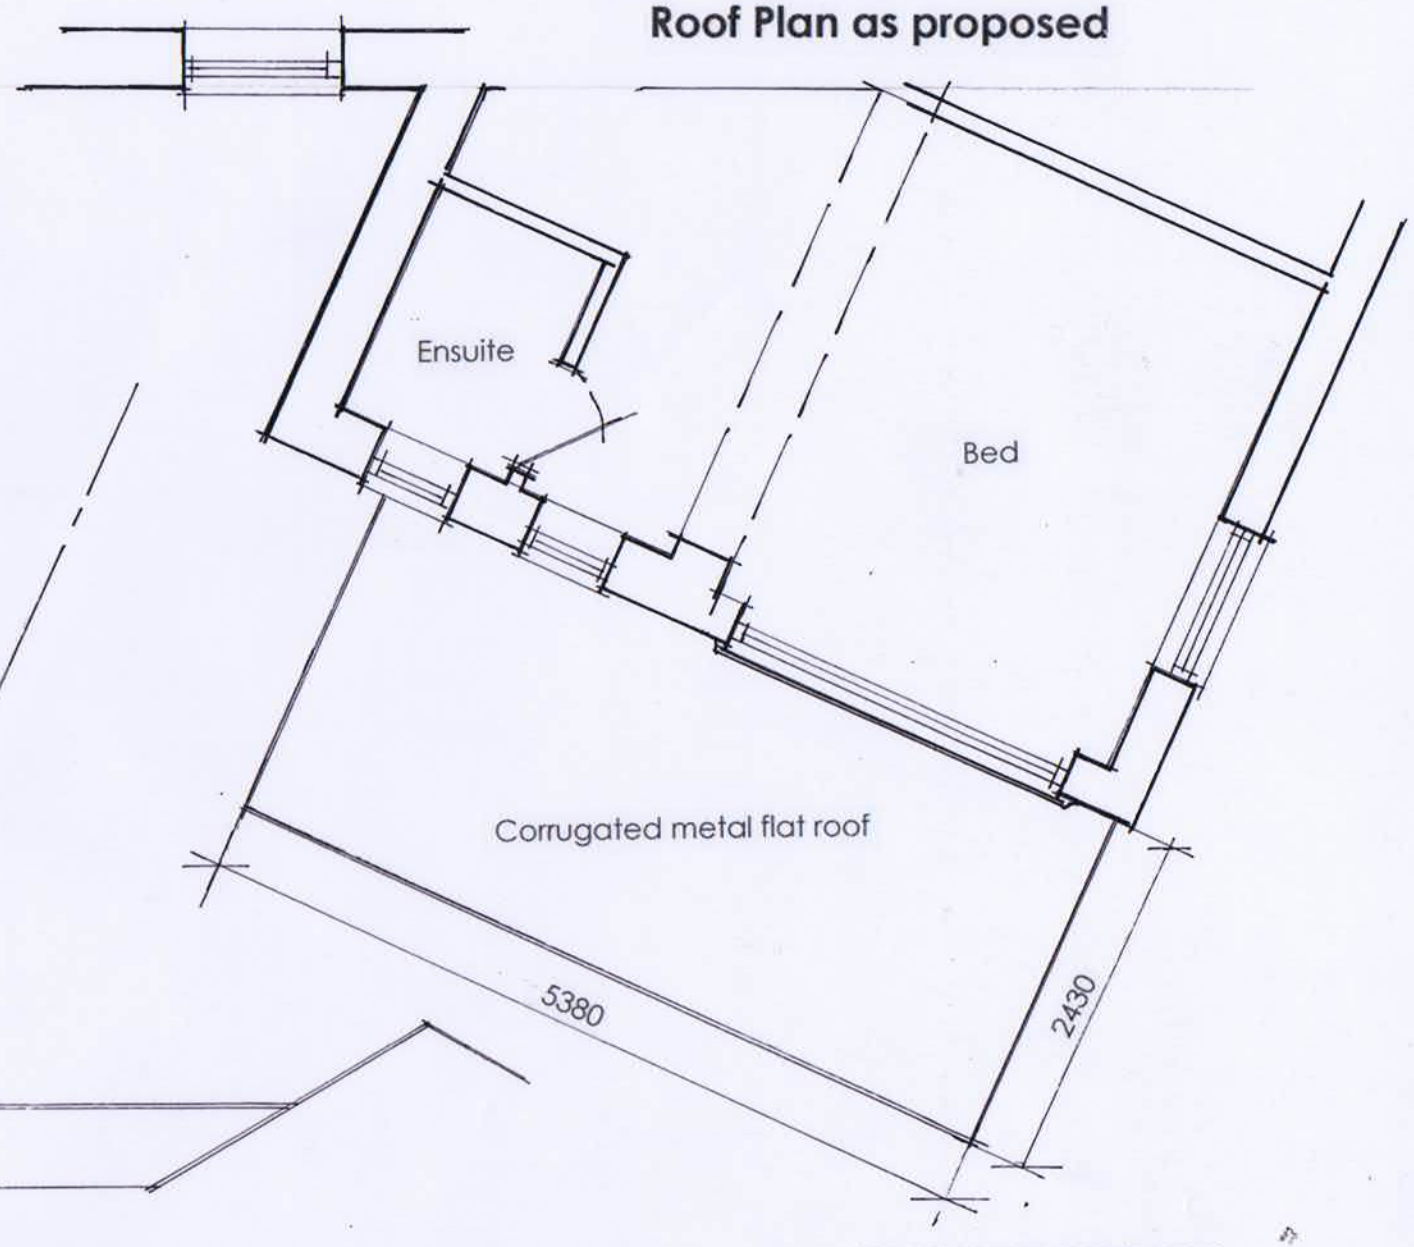



Rear (N) Elevation as original

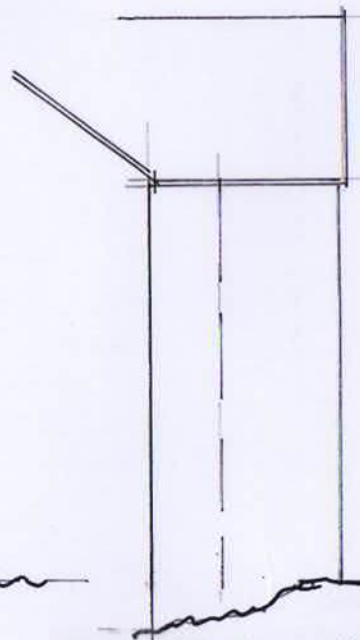

Side (E) Elevation (Pt)

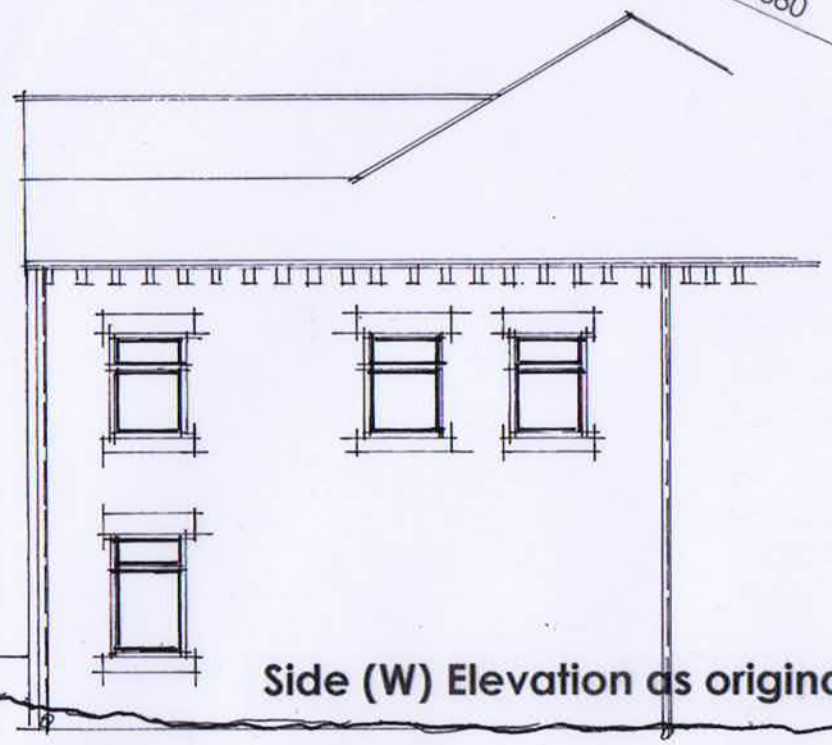

Side (W) Elevation as original