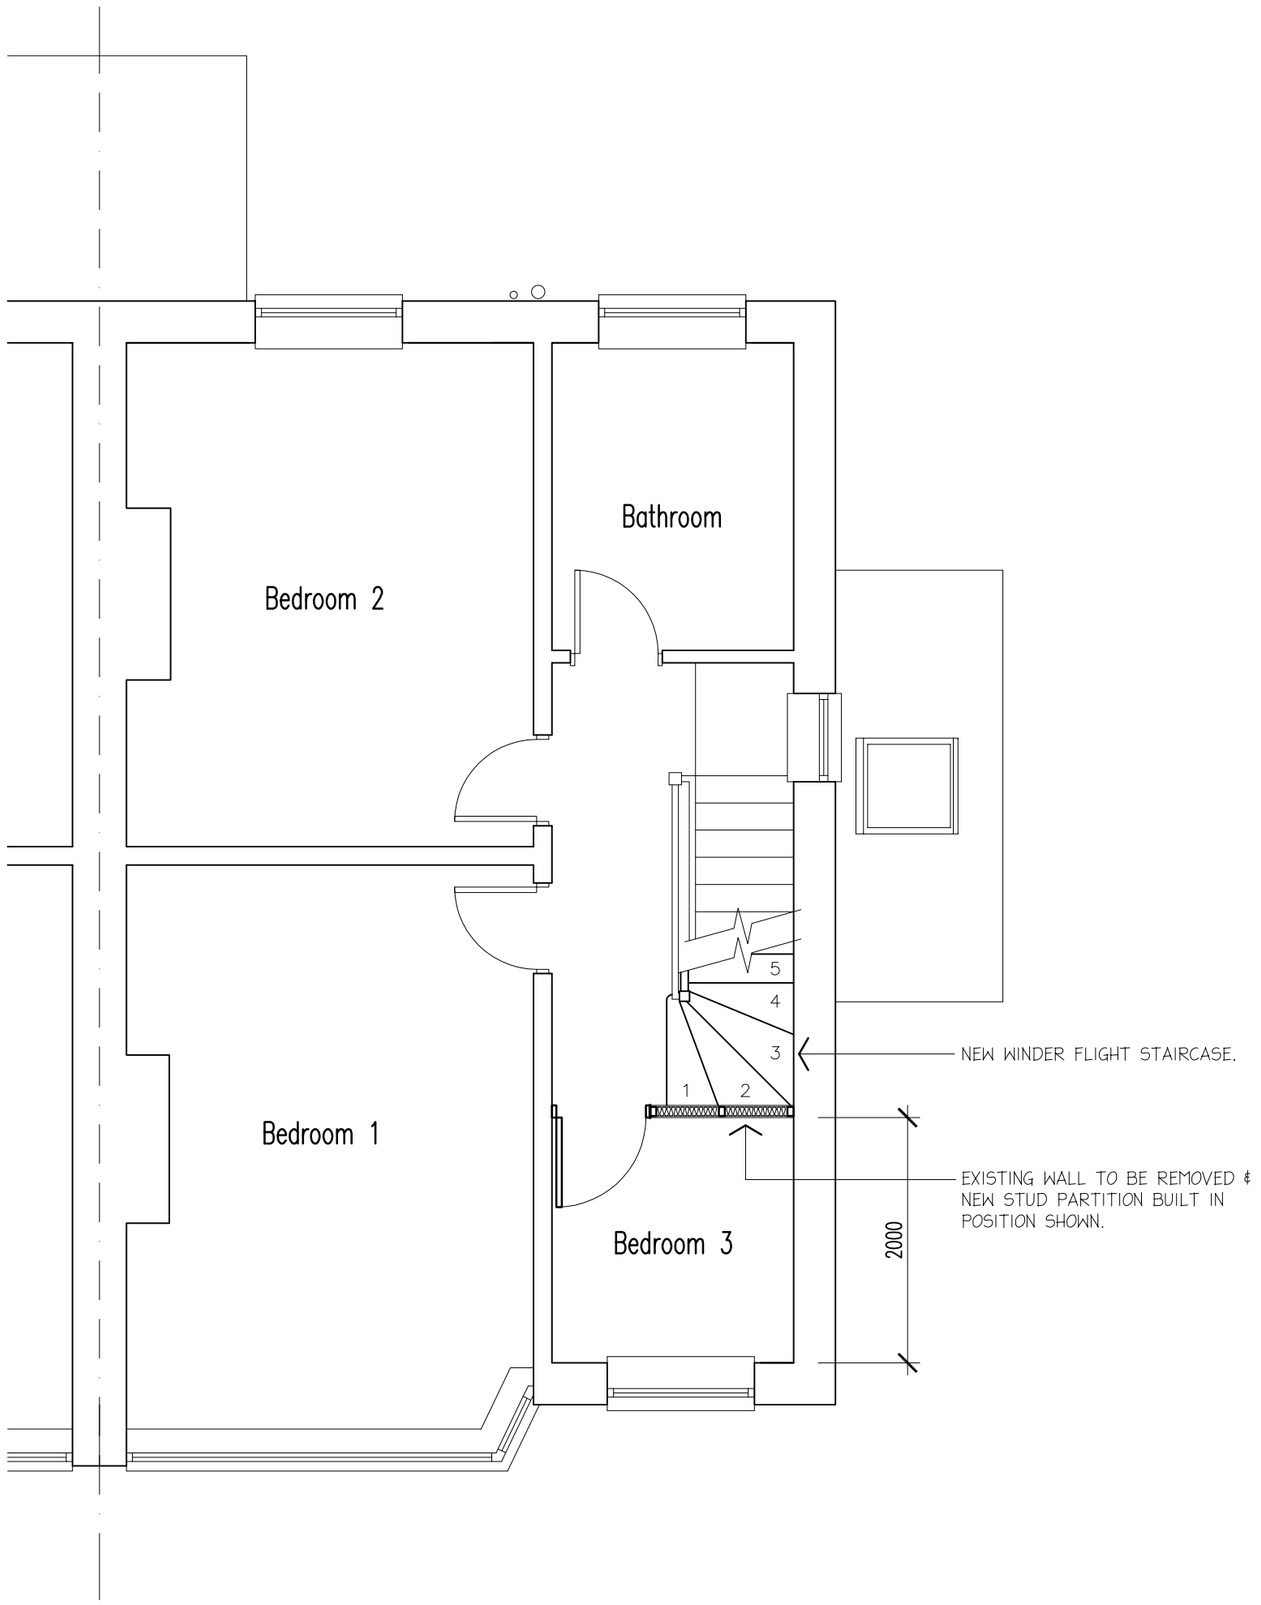

FIRST FLOOR PLAN

(SCALE 1:50)

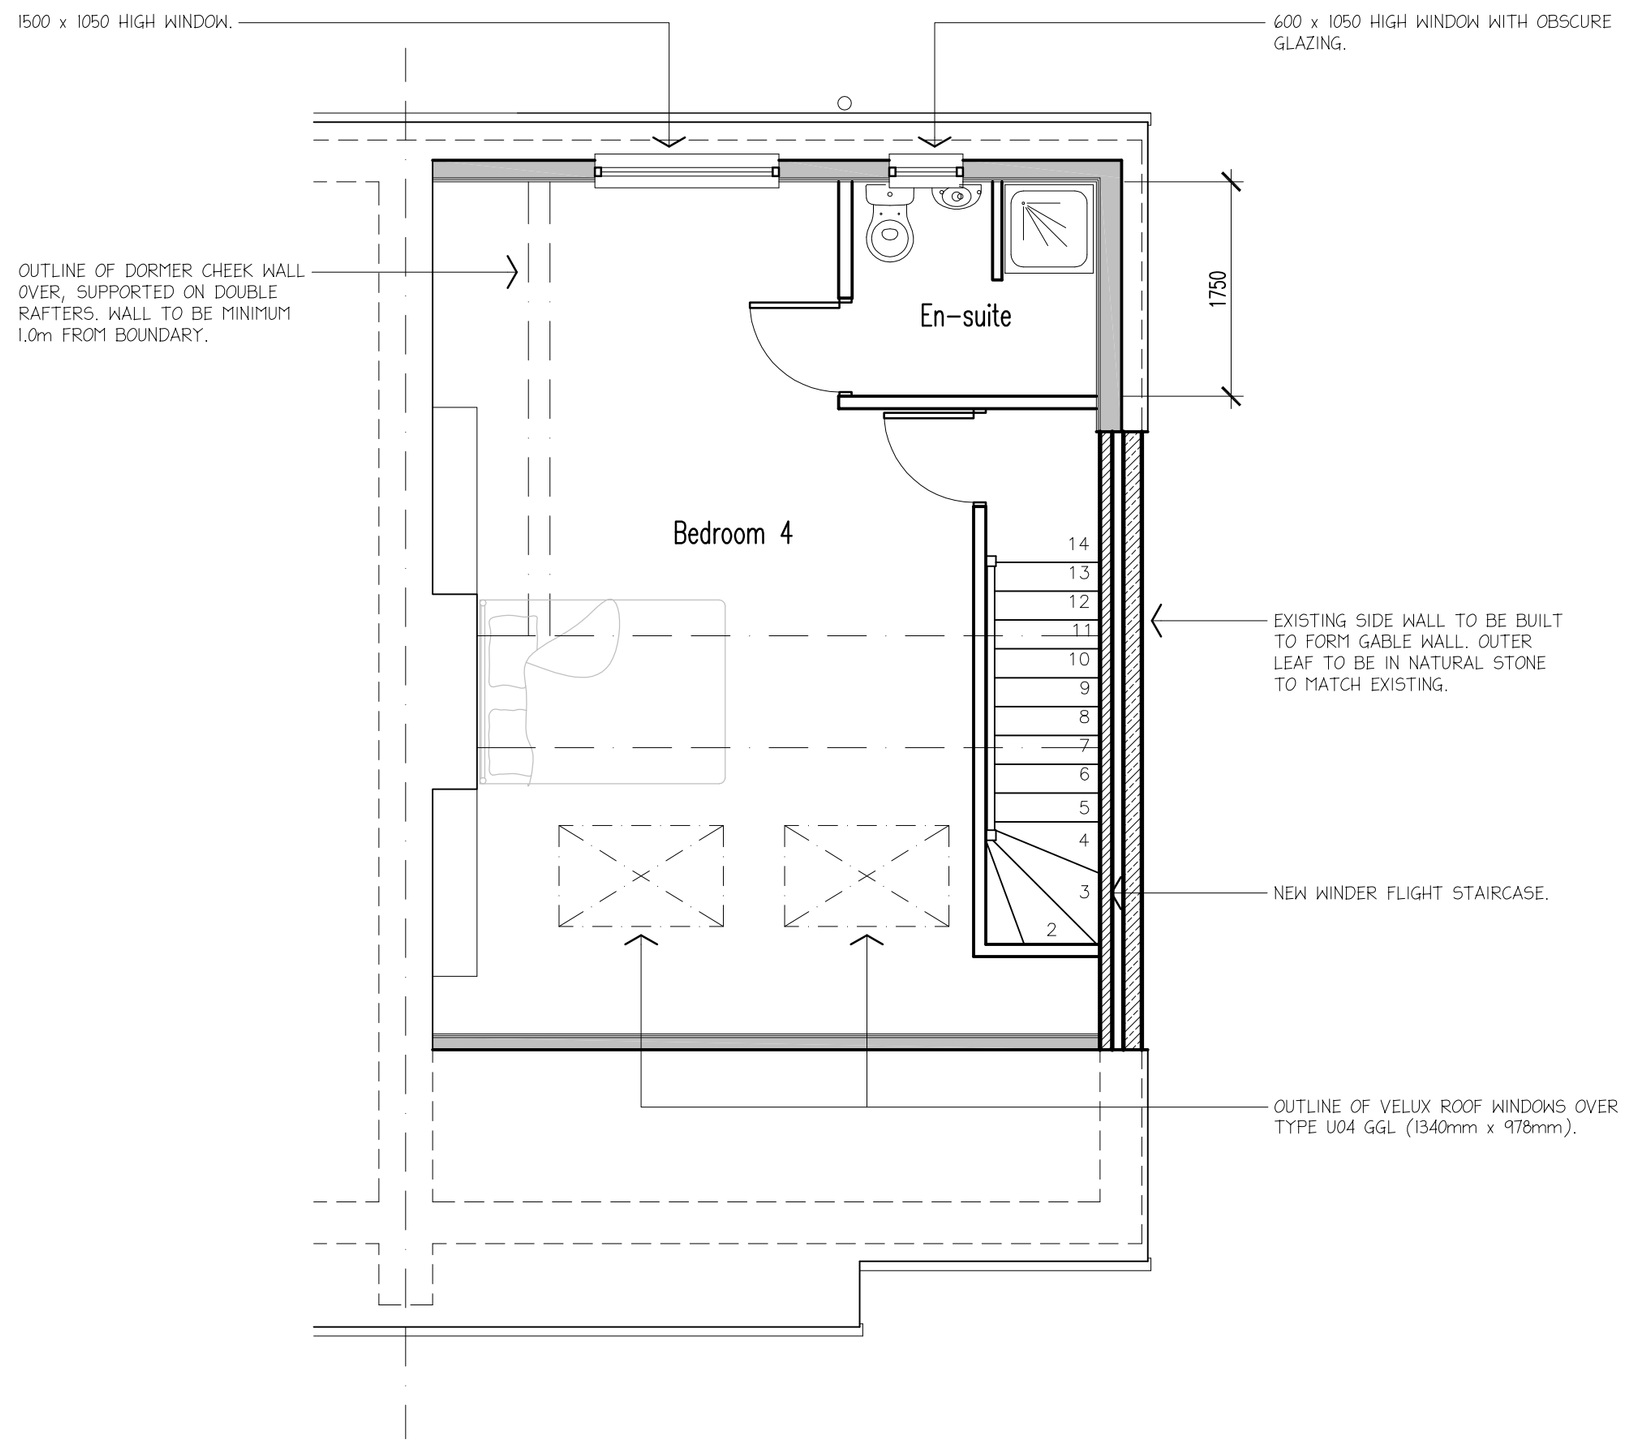

LOFT FLOOR PLAN

(SCALE 1:50)

Philip D. Murphy Ltd.
Architectural Draughting Services
7 Wychwood Glen, Sothall, Sheffield S20 2QL
Tel : 0114 2471112. Email : pdmdraughting@gmail.com

CLIENT
MR. J. HARBORD.
16 LOWER LANE,
CHINLEY, HIGH PEAK SK23 6BD

ORIGINAL DRAWING SIZE
A2
(594 x 420mm)

DRG TITLE
PROPOSED PLANS

PROJECT
PROPOSED LOFT CONVERSION

DATE	JOB NO	DRG NO	REV
MAY 2013	V 03	P01	