
Existing Front Elevation - Scale 1:50 @ A3

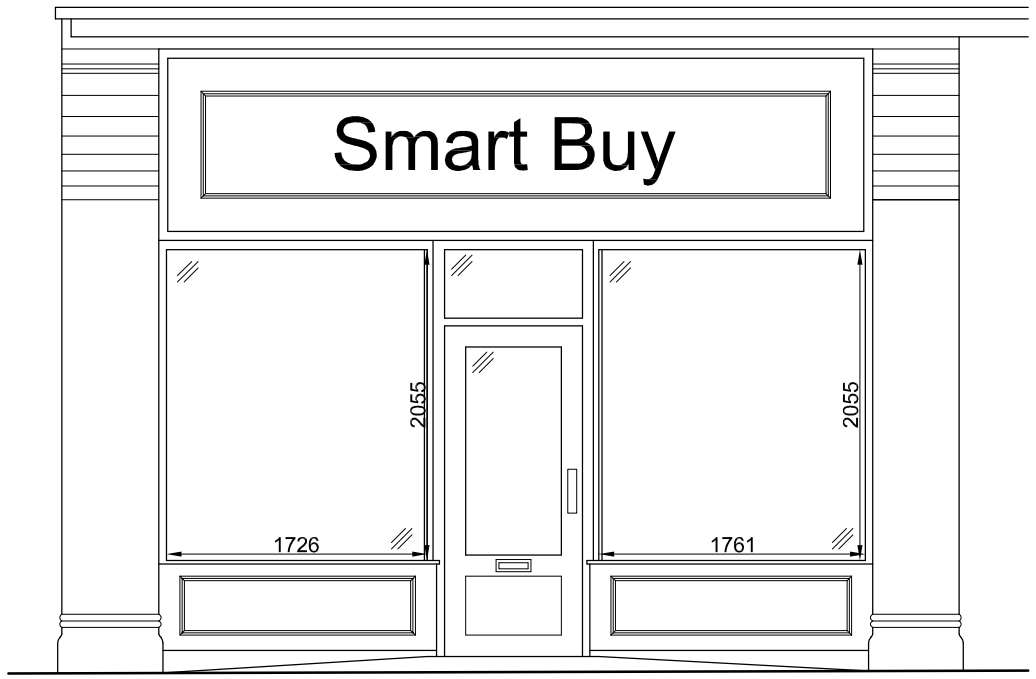

Copyright Notice:
This drawing and any design thereon is the copyright of **Phones 4 U** and must not be reproduced without written consent

Notes

All Works to be constructed in strict accordance with Standard Details and Construction Notes. Any variances to the drawings please Inform the Regional Property Manager.

Rev:	Amendment:	Date:

hlp uk ltd
Architectural Services & Project Management

Newbury Suite 1
Centrix@Keys
Keys Business Village, Keys Park Road
Hednesford, Staffordshire
WS12 2HA

Tel: 01543 275101
Fax: 01543 458278
Email: design@hlpltd.net
Website: www.hlpukltd.net

Phones 4 U

Osprey House, Ore Close, Lymedale Business Park
Newcastle Under Lyme, Staffordshire, ST5 9QD
Tel. 01782 677600

Store
P4U Buxton

42 Spring Gardens
Buxton
SK17 6BZ

Drawing Title
Existing Front Elevation

SCALE BAR 1:50

Metres: 0 1 2

Feet: 0 5

Dwg. no.	Rev.	Paper Size
HLP 513 /P4U /04	-	A3

Drawn	Date	Scale
TWM	July 2013	As Shown