
## Proposed Feasibility Elevation - Scale 1:50 @ A3




## Fascia Sign Detail - Scale 1:20 @ A3

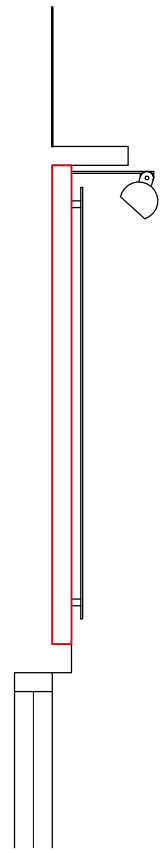

## Projecting Sign Detail - Scale 1:20 @ A3




SCALE BAR 1:50

Metres: 0 1 2

Feet: 0 5

Copyright Notice:
This drawing and any design thereon is the copyright of **Phones 4 U** and must not be reproduced without written consent

### Notes

All Works to be constructed in strict accordance with Standard Details and Construction Notes. Any variances to the drawings please inform the Regional Property Manager.

| Rev: | Amendment: | Date: |
|---|---|---|
| B | Amends to desk layout | 09/08/13 |
| A | Amends to desk layout | 02/08/13 |

hlp uk ltd
Architectural Services & Project Management

Newbury Suite 1
Centrix@Keys
Keys Business Village, Keys Park Road
Hednesford, Staffordshire
WS12 2HA

Tel: 01543 275101
Fax: 01543 458278
Email: design@hlpltd.net
Website: www.hlpukltd.net

Phones 4 U

Osprey House, Ore Close, Lymedale Business Park
Newcastle Under Lyme, Staffordshire, ST5 9QD
Tel. 01782 677600

Store
P4U Buxton

42 Spring Gardens
Buxton
SK17 6BZ

Drawing Title
Proposed Feasibility Elevation

| Dwg. no. | Rev. | Paper Size |
|---|---|---|
| HLP 513 /P4U /04 | A | A3 |

| Drawn | Date | Scale |
|---|---|---|
| TWM | August 2013 | As Shown |