HPK/2013/0491
HIGH PEAK
21 AUG 2013

front

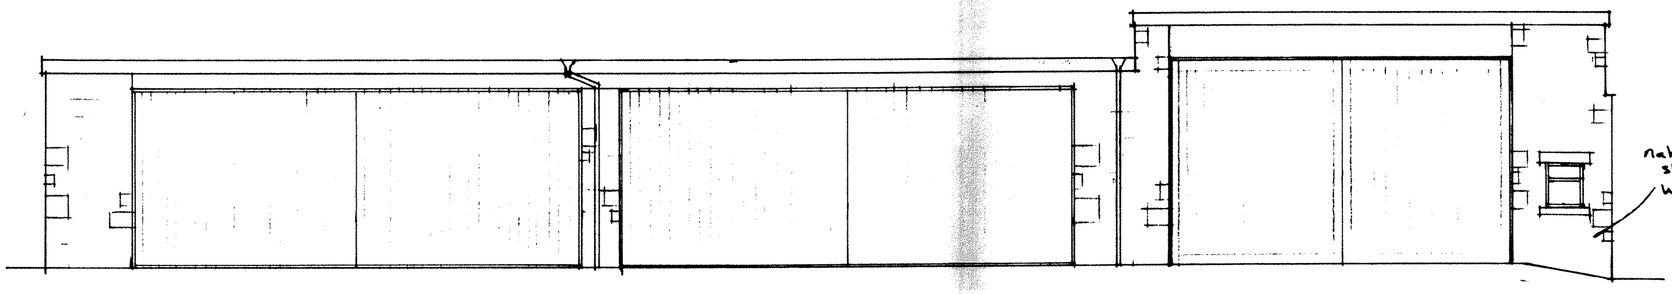

rear

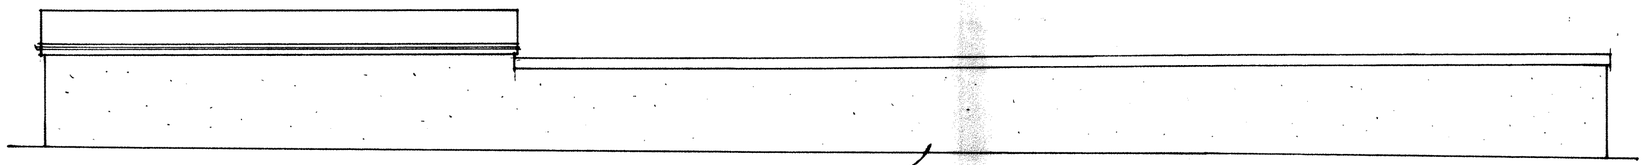

side

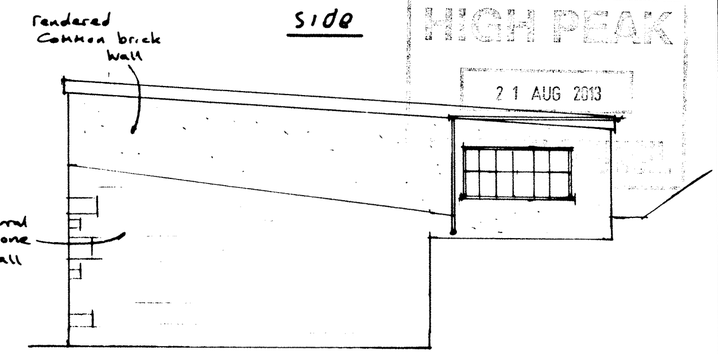

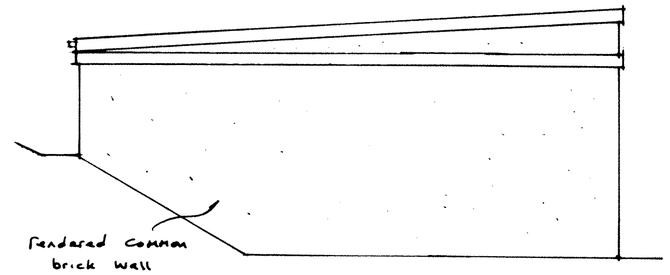

side

existing elevations

1 : 100

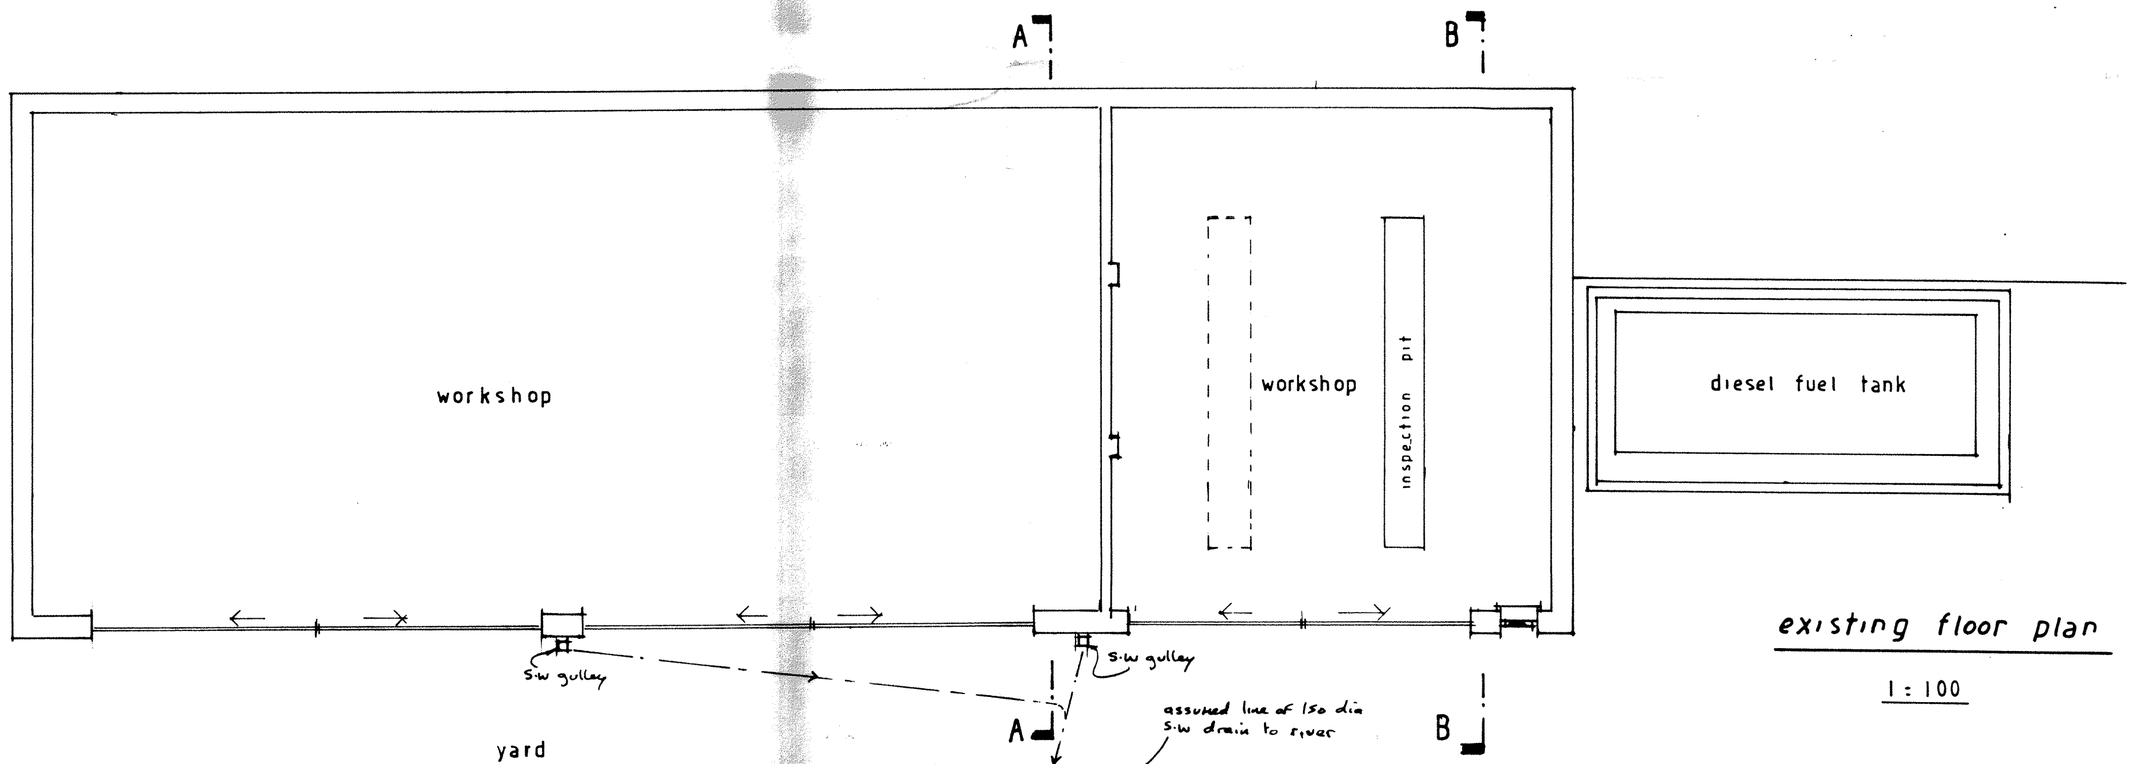

existing floor plan

1 : 100

John F. Lomas, M.R.I.C.S., M.B.Eng
Rothbury
Chapel Road
Hayfield
High Peak SK22 2JF
Tel. 01663 745186

drg no 13 . 8 / 1

PROPOSED ALTERATIONS TO EXISTING WORKSHOPS AT H CRABTREE LTD, HYDE BANK ROAD, NEWMILLS.