HPK/2013/0491
HIGH PEAK
21 AUG 2013

proposed elevations

1:100

front

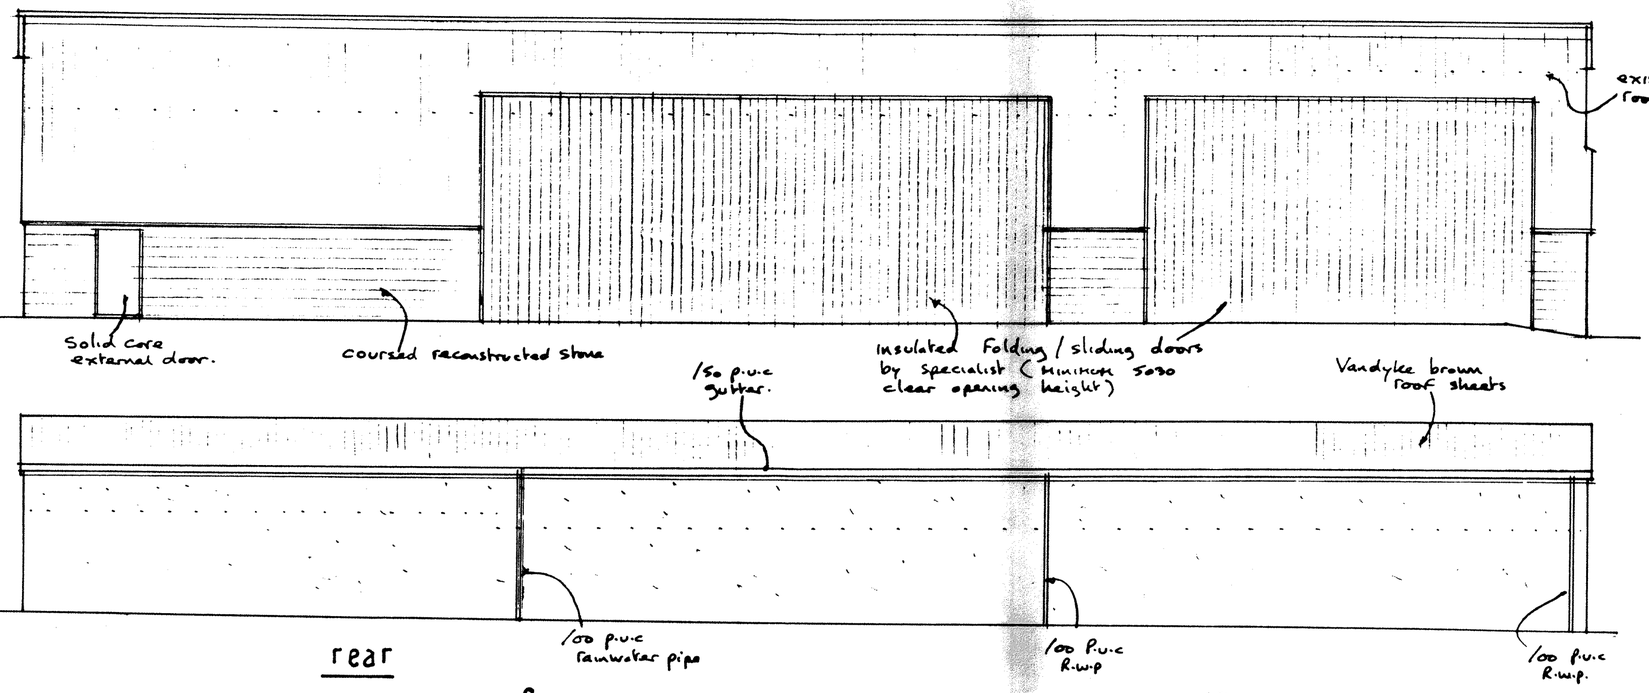

rear

side

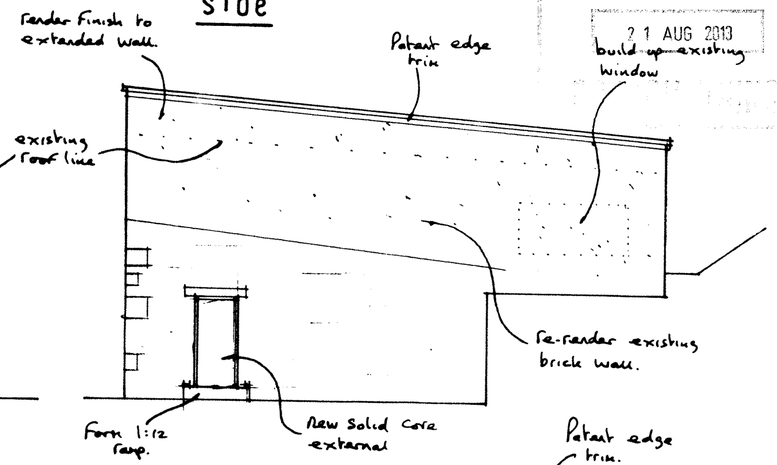

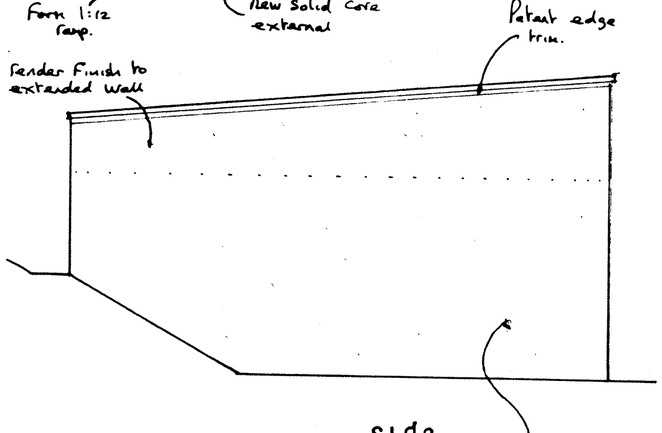

side

proposed floor plan

1:100

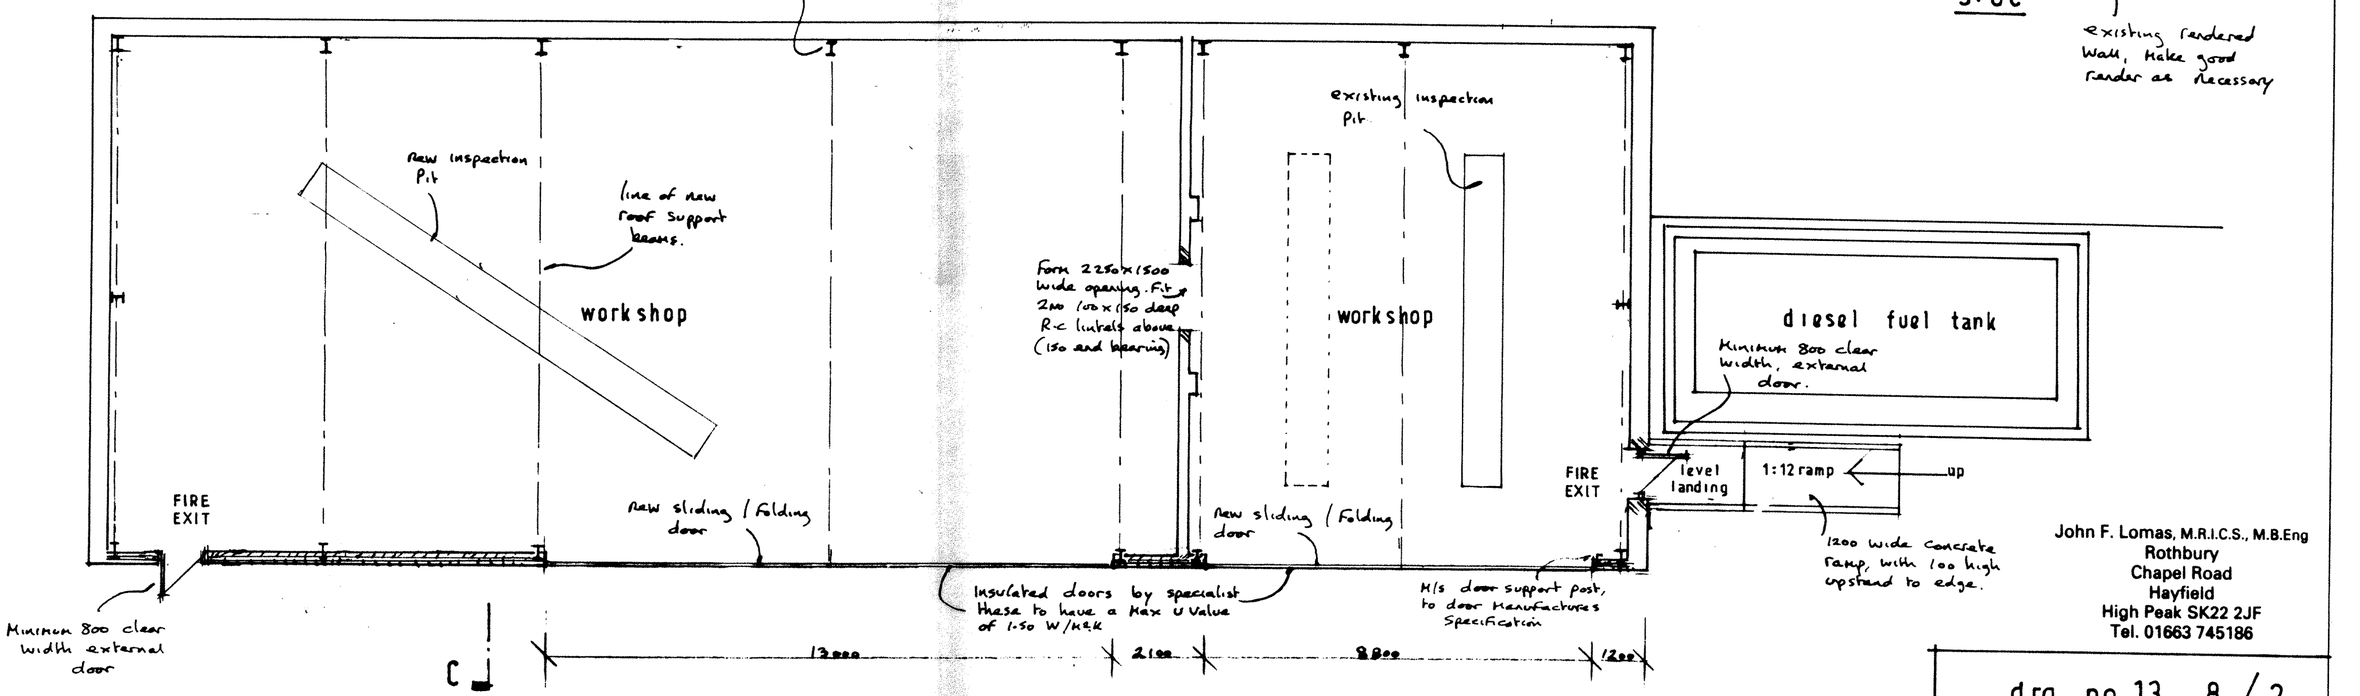

John F. Lomas, M.R.I.C.S., M.B.Eng
Rothbury
Chapel Road
Hayfield
High Peak SK22 2JF
Tel. 01663 745186

drg no 13.8/2