HPK/2013/0465

HIGH PEAK

21 AUG 2013

COUNCIL

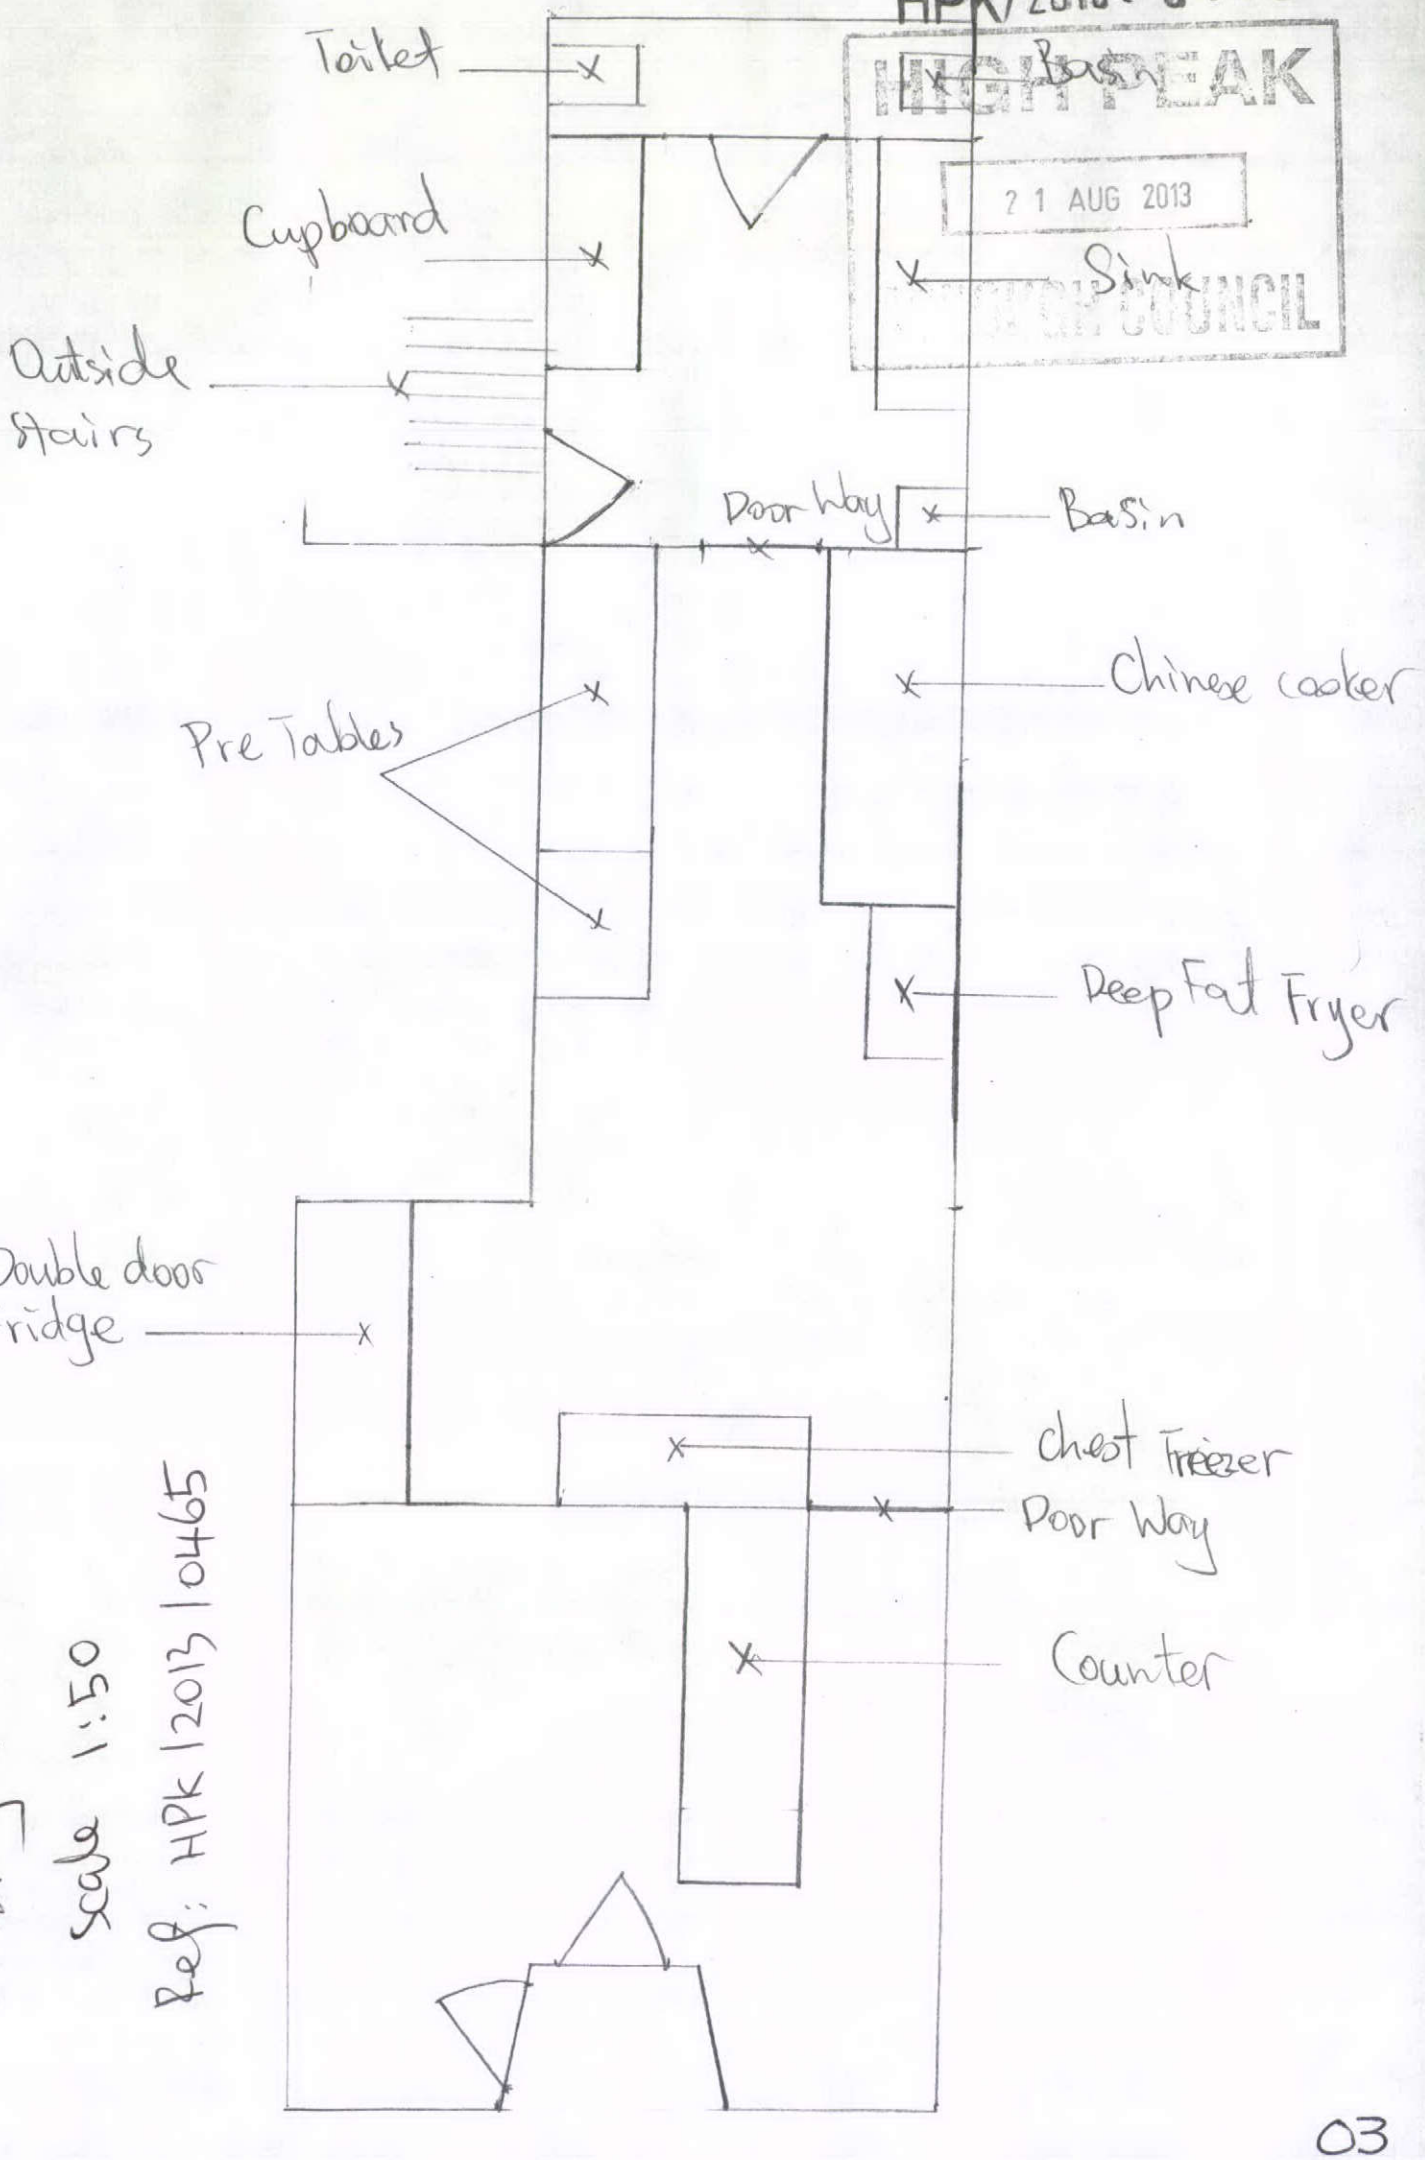

Existing Floor Plan
scale 1:50
Ref: HPK/2013/0465