HPK/2013/0465

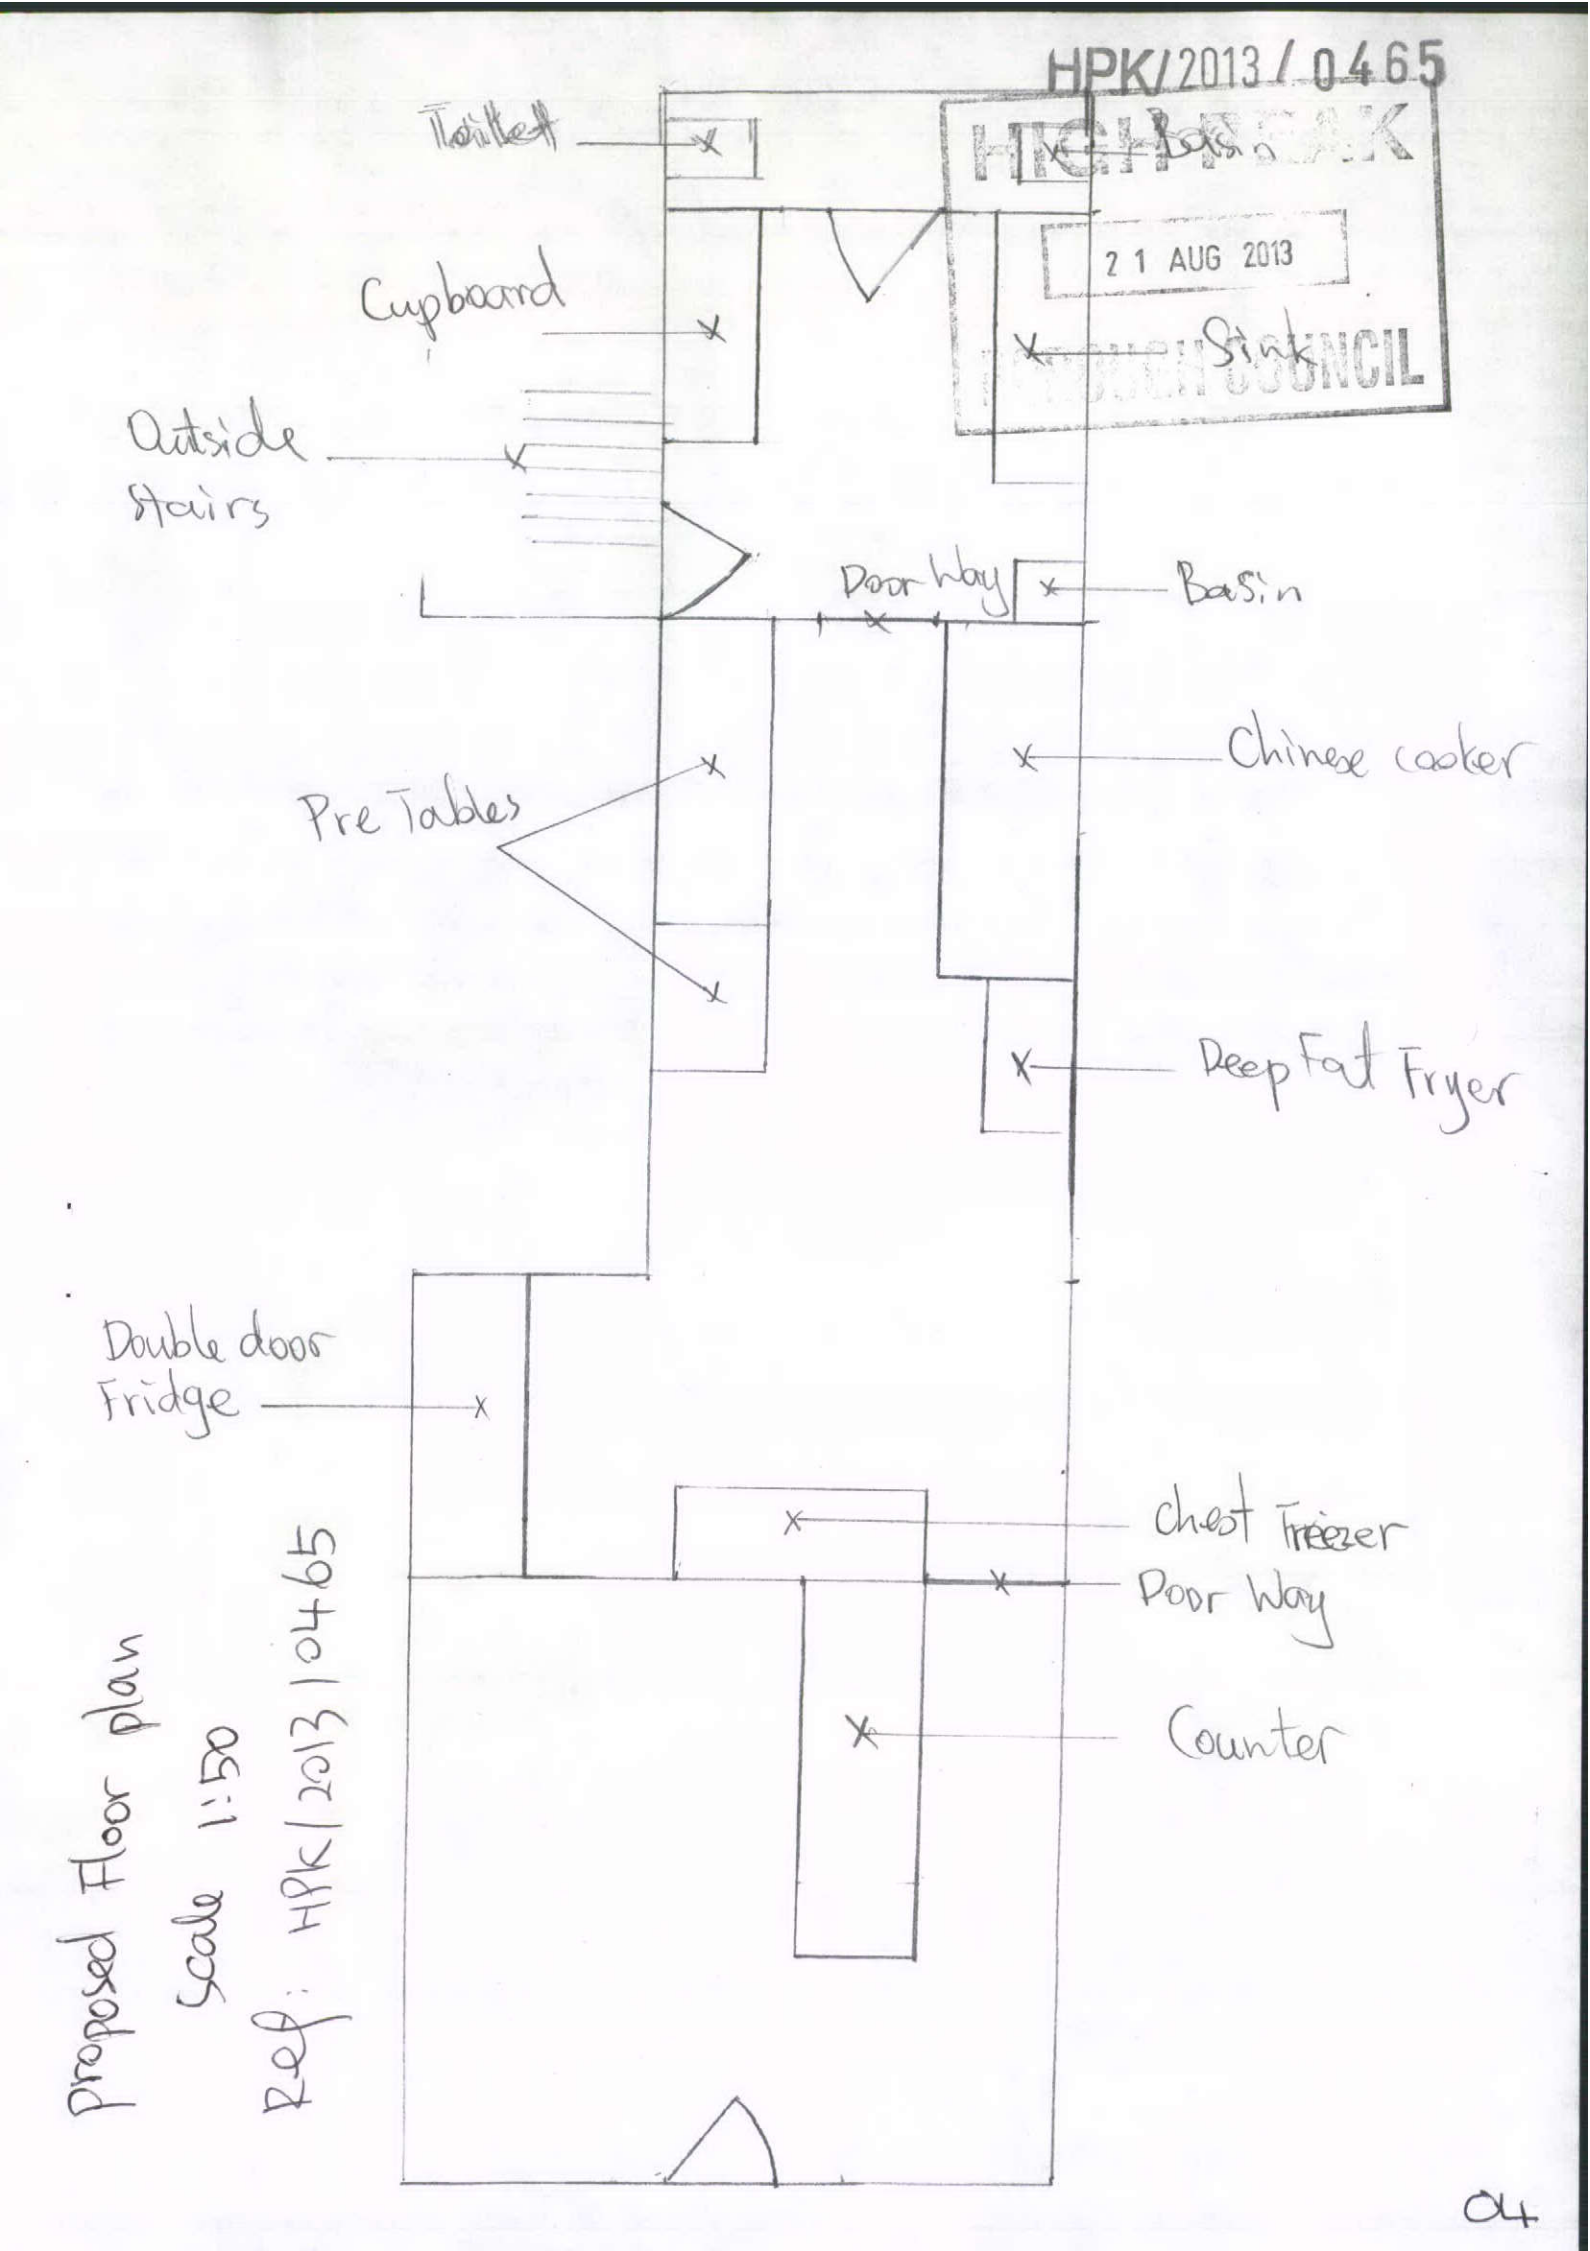

HIGH PEAK
21 AUG 2013
BOROUGH COUNCIL

Proposed Floor plan
Scale 1:50
Ref: HPK/2013/0465

04