
pp 0242 5246 HPK/2013/0478+0479

HPK/2013/0478


27 AUG 2013

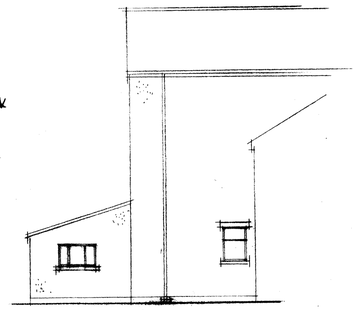

SOUTH ELEVATION ~ EXISTING




NORTH ELEVATION ~ EXISTING

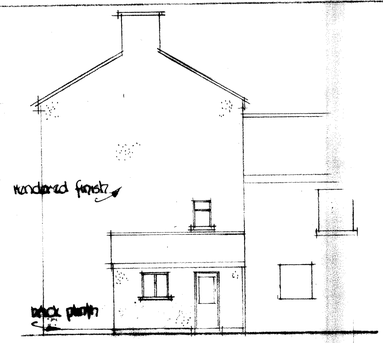


EAST ELEVATION ~ EXISTING




WEST ELEVATION ~ PROPOSED

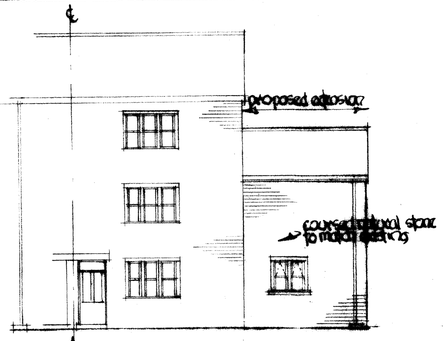


SOUTH ELEVATION ~ PROPOSED

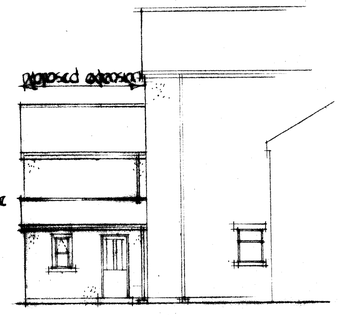


NORTH ELEVATION ~ PROPOSED

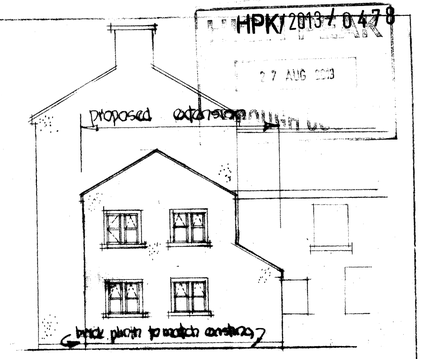


EAST ELEVATION ~ PROPOSED

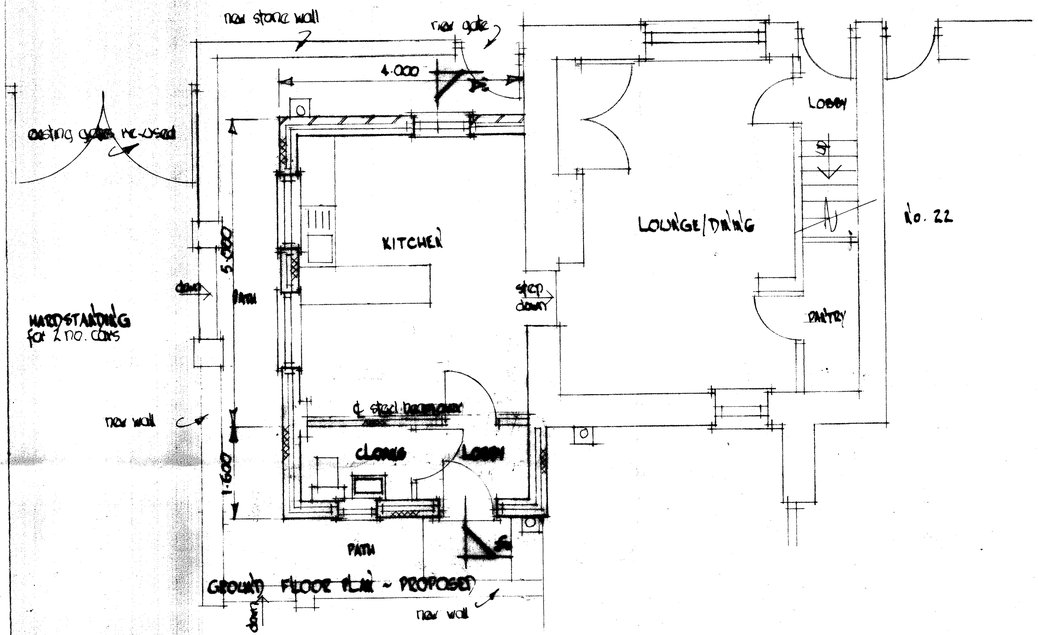


GROUND FLOOR PLAN ~ PROPOSED

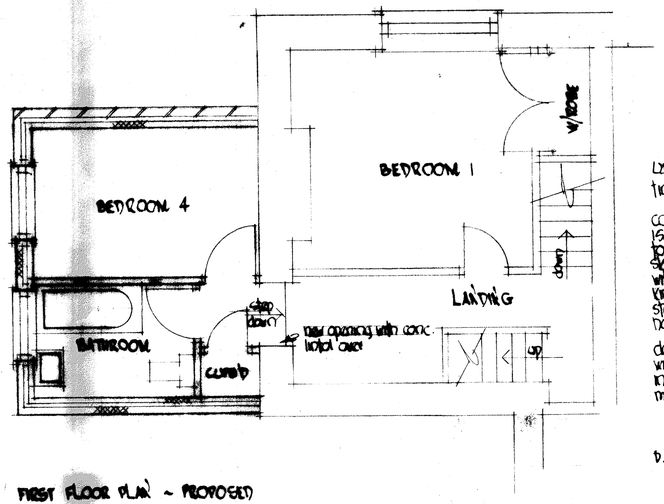


FIRST FLOOR PLAN ~ PROPOSED

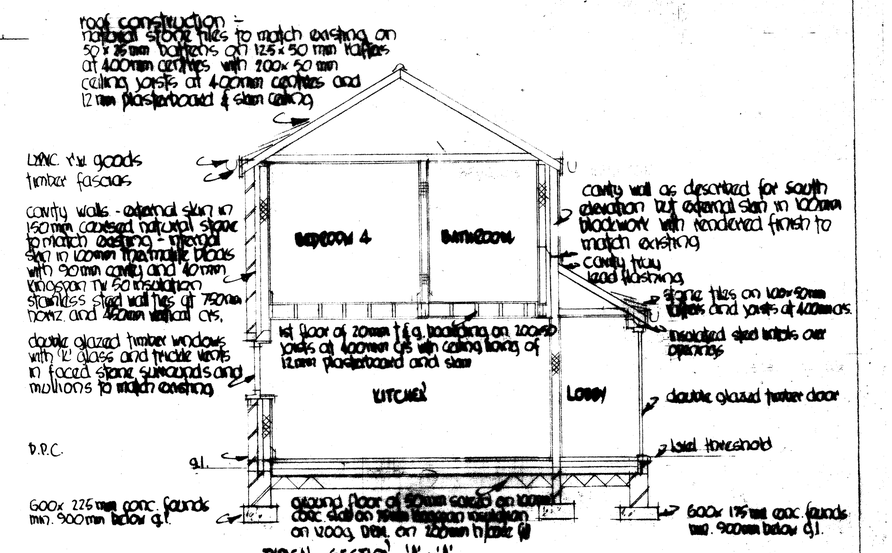


TYPICAL SECTION 'A'~'A'

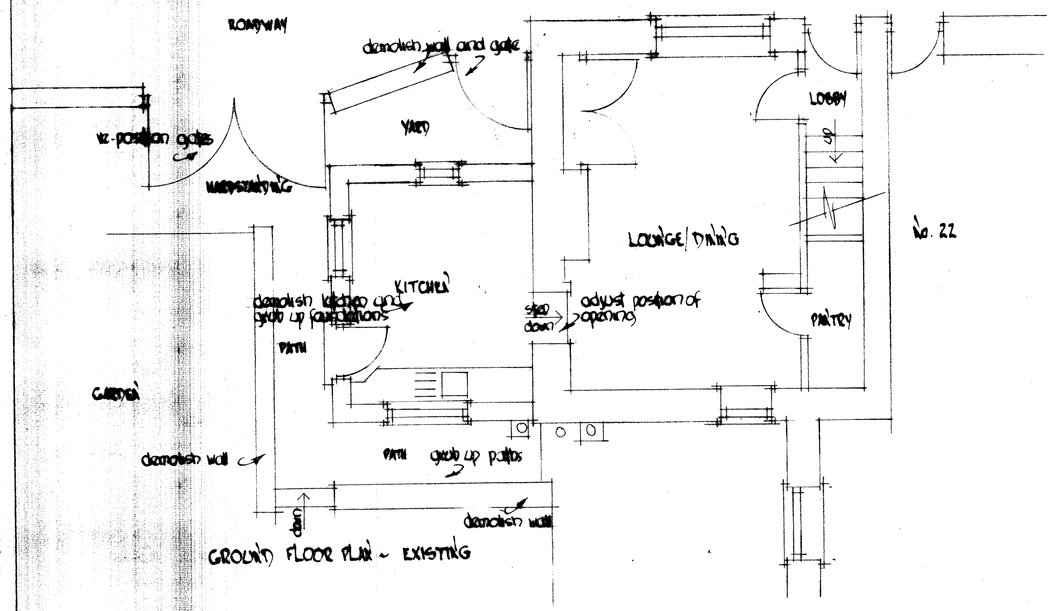


GROUND FLOOR PLAN ~ EXISTING

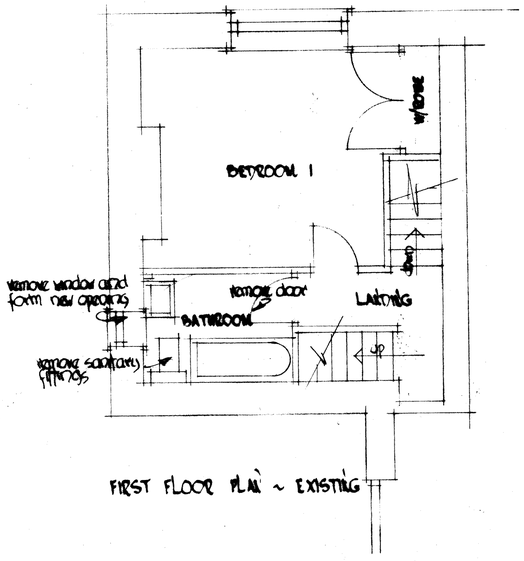

FIRST FLOOR PLAN ~ EXISTING

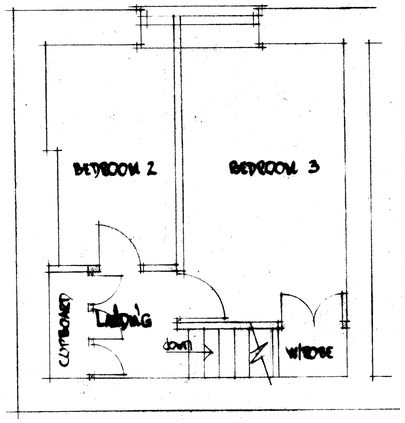

SECOND FLOOR PLAN ~ EXISTING/PROPOSED

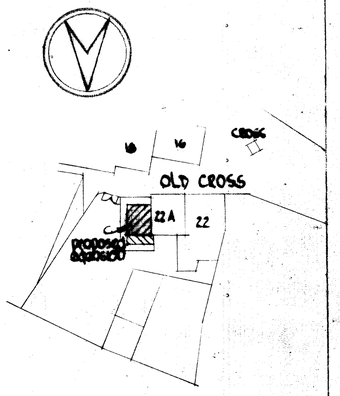

SITE PLAN scale 1:500

PROPOSED EXTENSIONS AND ALTERATIONS AT No. 22A OLD CROSS GLOSSOP DERBYSHIRE ~ FOR ~ MR. & MRS. P. BOHAN

SCALE 1:100, 1:50
DWG. No. PB/101/C