EXISTING GROUND FLOOR PLAN

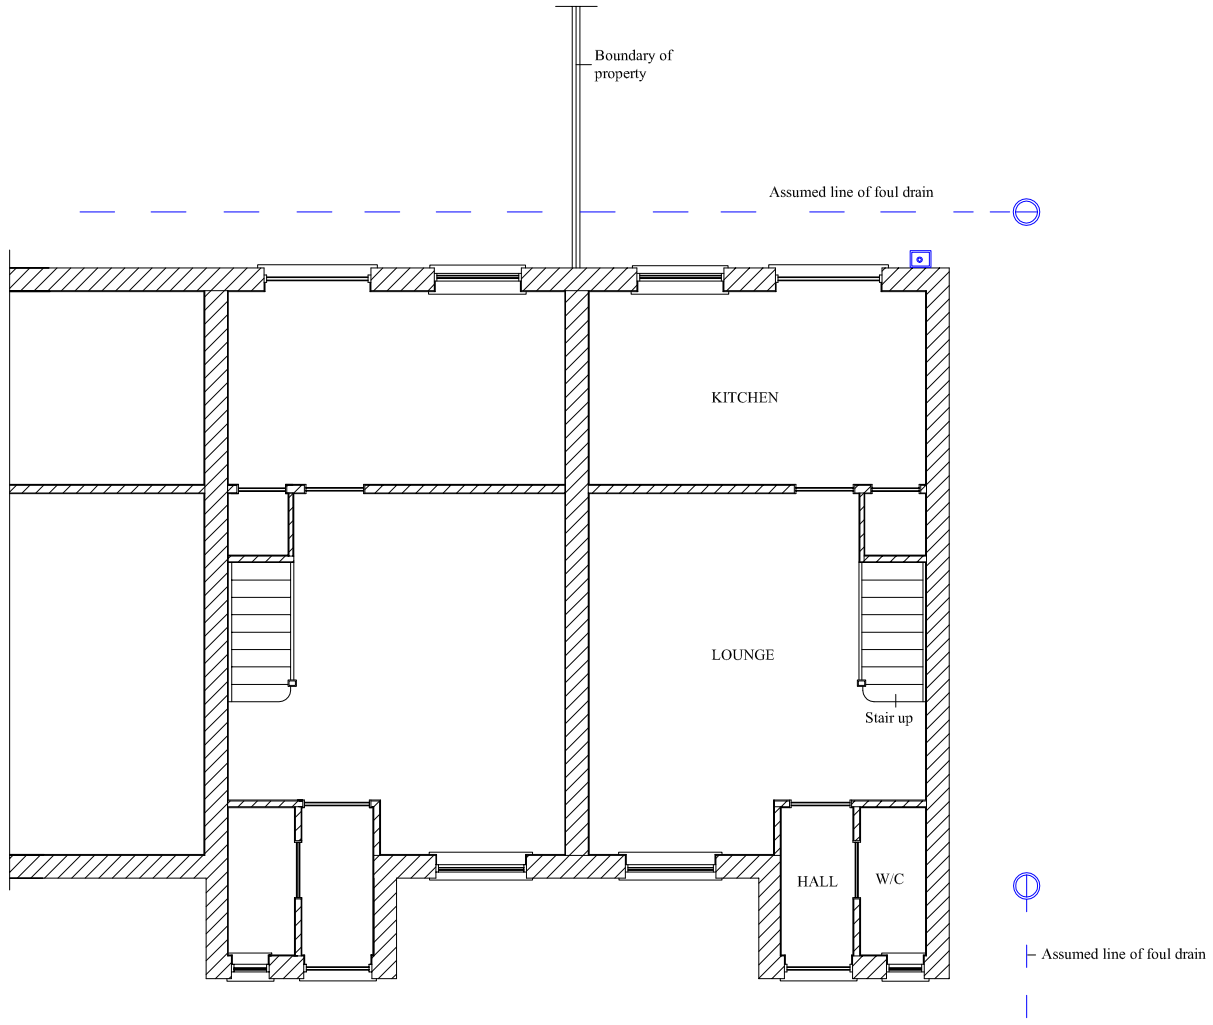

EXISTING FIRST FLOOR PLAN

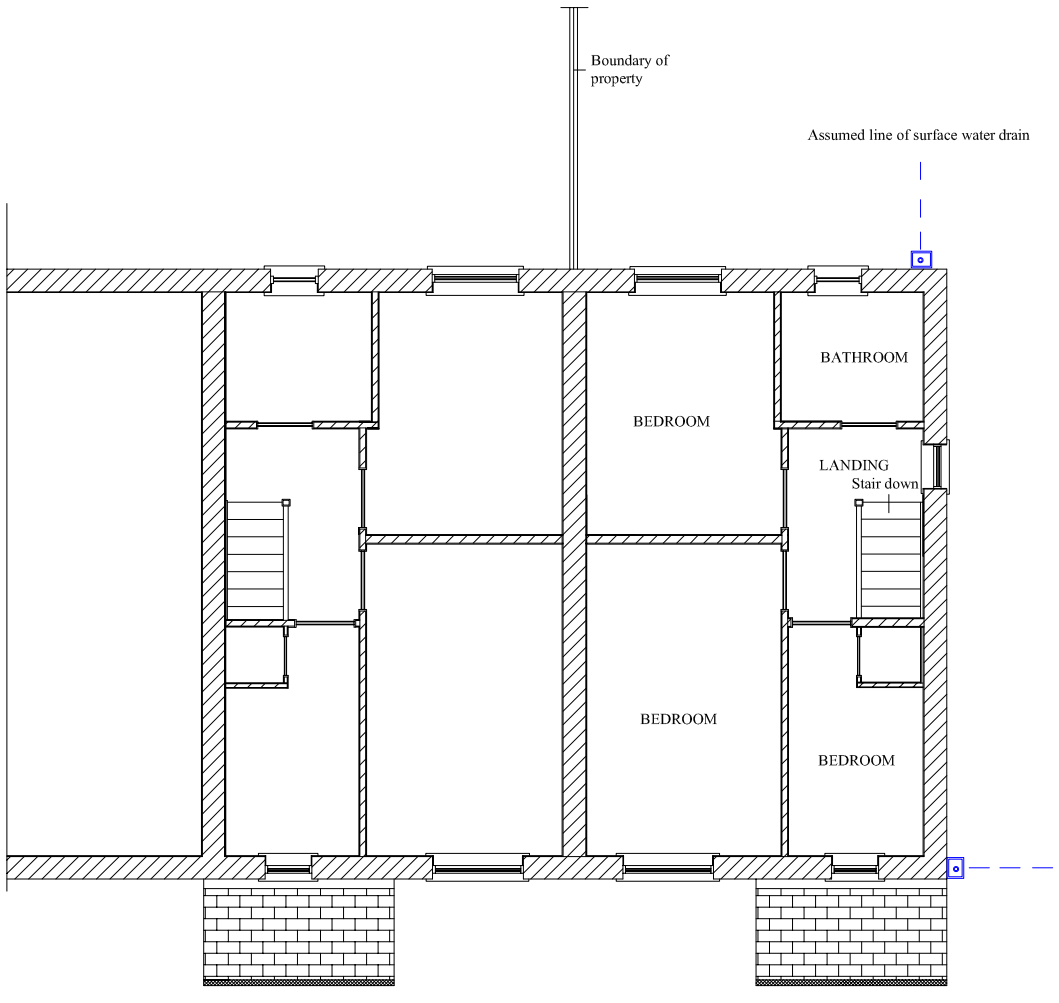

SCALE 1:100

DRAWING NO. 04