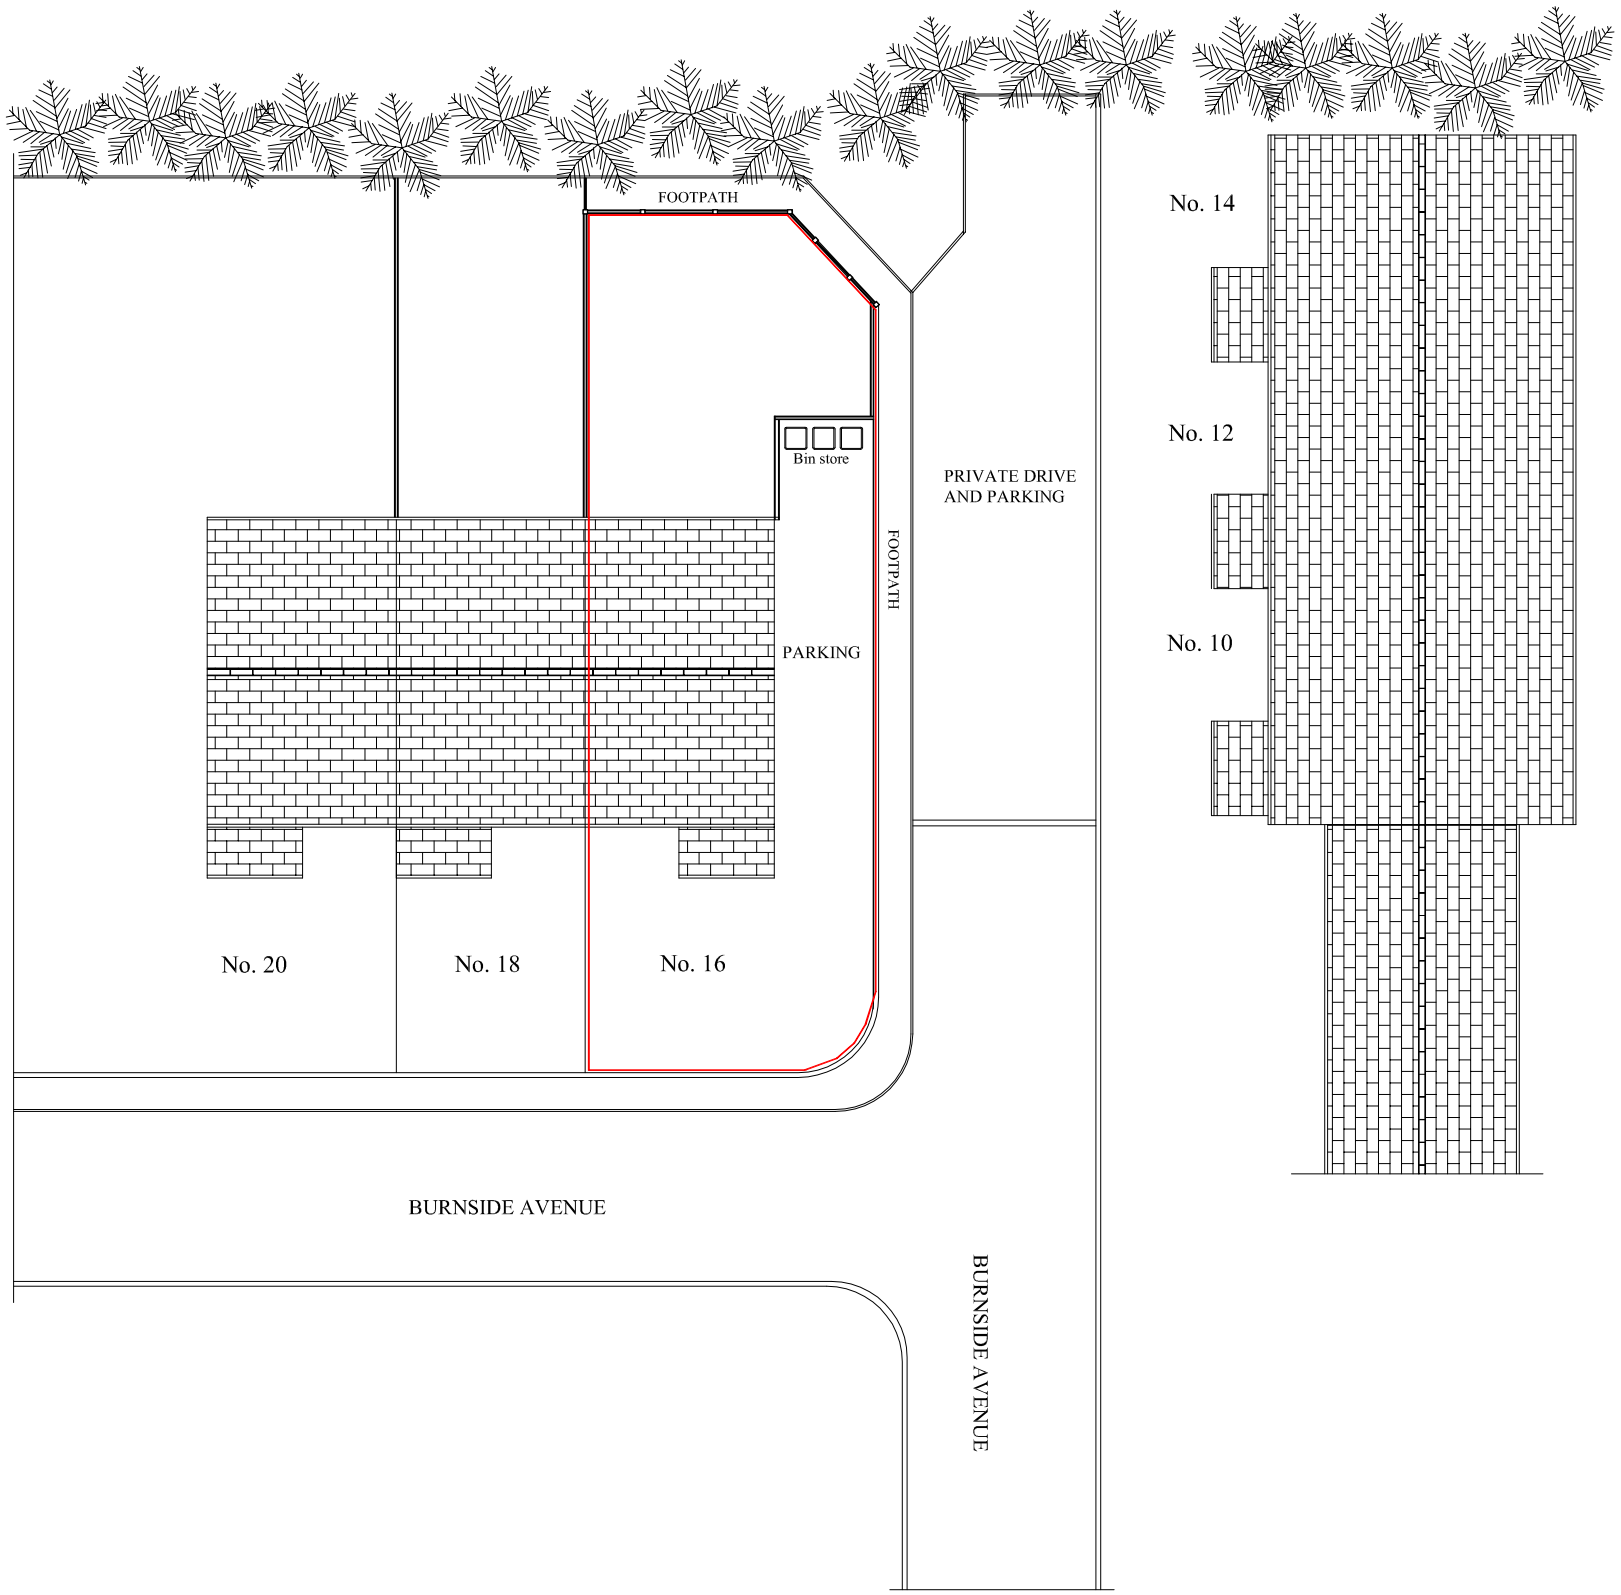

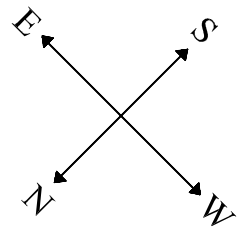

EXISTING SITE PLAN

BOUNDARY OF PROPERTY

PROPOSED TWO STOREY SIDE EXTENSION
at
16 BURNSIDE AVENUE,
CHAPEL-EN-LE-FRITH,
HIGH PEAK
for
MRS. G. OLDFIELD.

SCALE 1:200

DRAWING NO. 01