



ELEVATION A

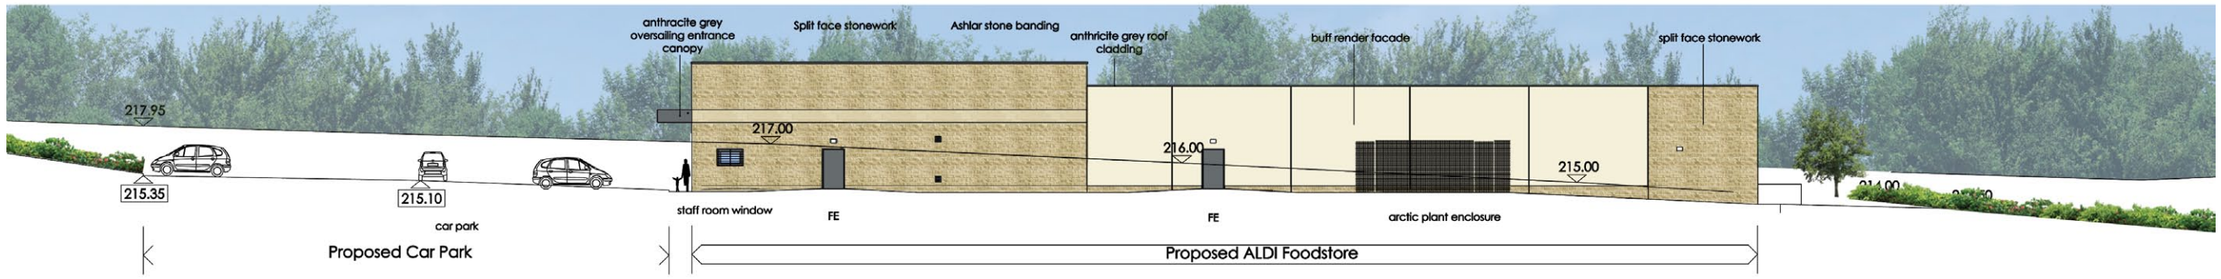


ELEVATION B



ELEVATION C

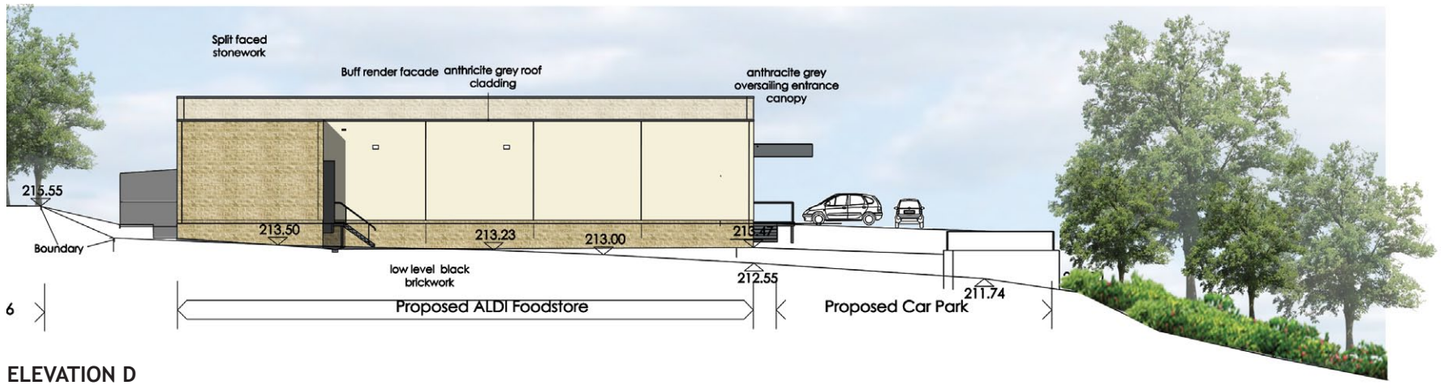

ELEVATION D

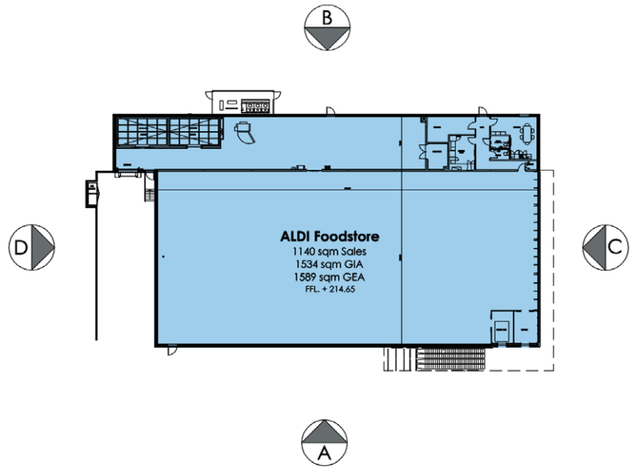

Proposed Foodstore - Foresters Way, Chapel en le Frith

Client: Aldi Stores Limited
Date: 16/08/13
Job/Dwg: 0834MID-V103B-Elevations
Not to Scale@A3

THE HARRIS PARTNERSHIP
www.harrispartnership.com
0834MIDChapelenleFrithElevationsV103B