HPK/2013/0496
RECEIVED
27 AUG 2013

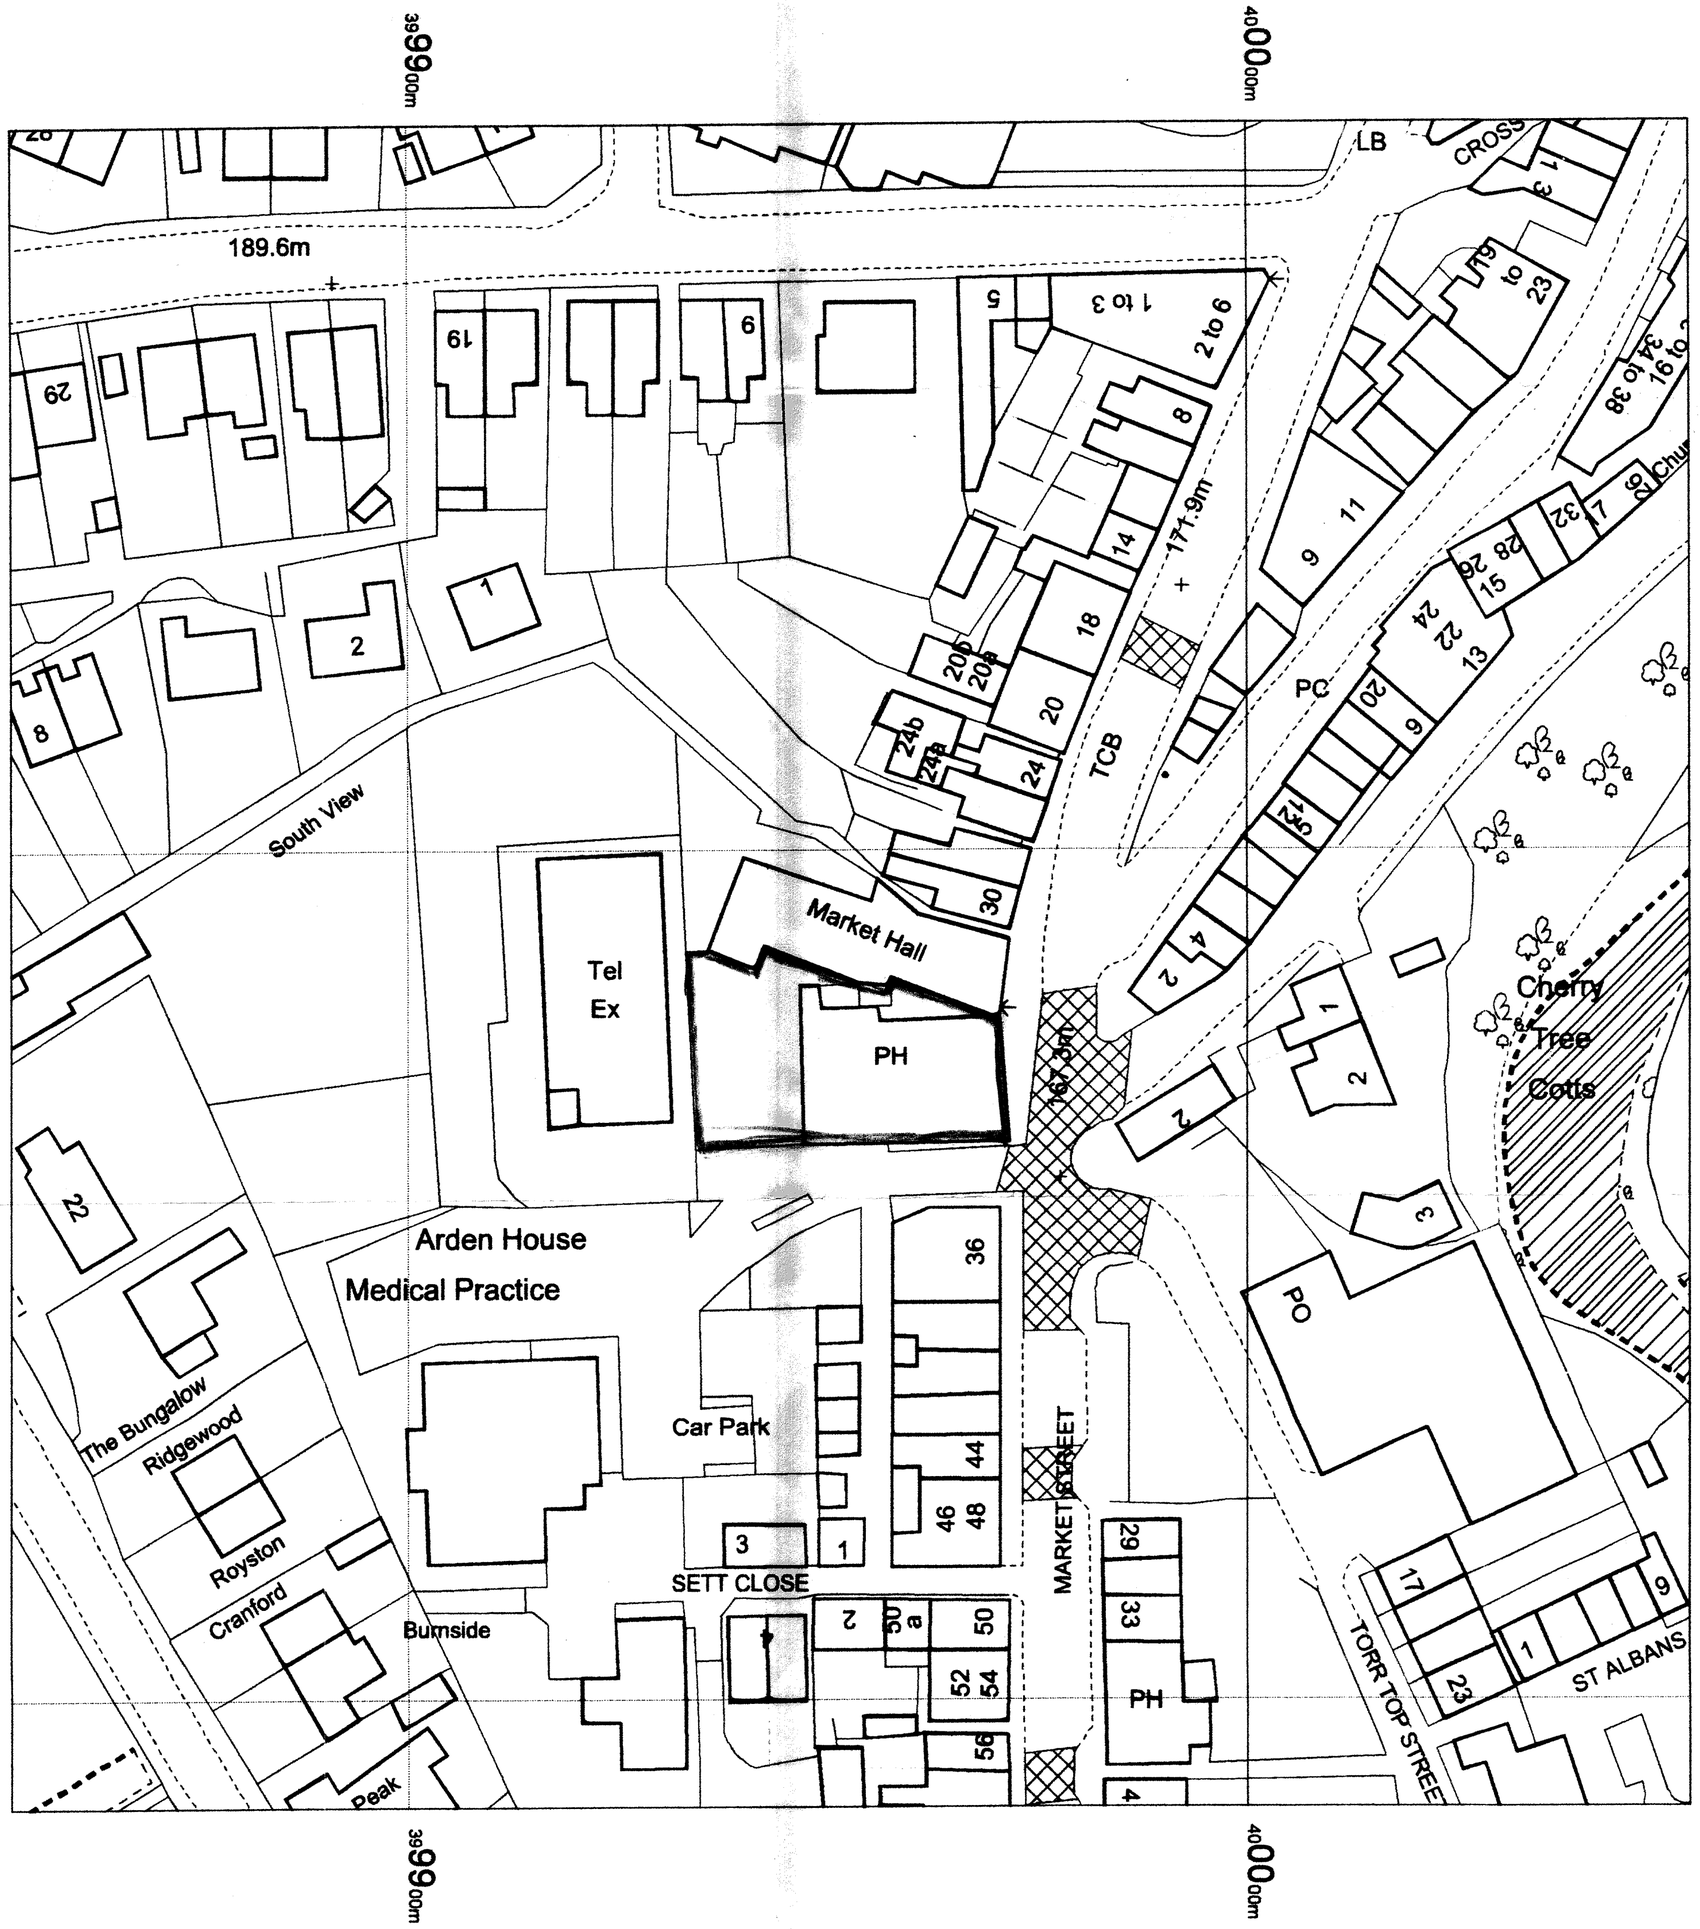

1:500 SITE PLAN AS EXISTING.
PROPOSED CHANGE OF USE OF THE TORRS
34 MARKET STREET, NEW MILLS HIGH PEAK
DERBYSHIRE SK22 4AE.
TO FORM
1 GROUND FLOOR : MINI MARKET
2 FIRST FLOOR :
3N° 3 BEDROOM APARTMENTS
3 ASSOCIATED PARKING for 3 CARS
& BIN STORE FOR 3 APARTMENTS
DRAWING N° 2013/T/05.
PETER YOUNG ARCHITECT 01625 850160

N

Mapping sourced from Ordnance Survey®