HPK/2013/0496
HIGH PEAK
27 AUG 2013

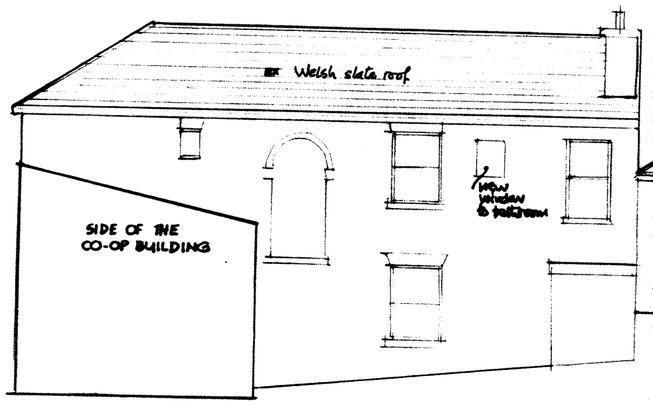

PROPOSED ELEVATION FACING NORTH TO THE BOUNDARY WITH THE CO-OP BUILDING.



FRONT PROPOSED ELEVATION FACING EAST TOWARDS MARKET STREET. (UNCHANGED)

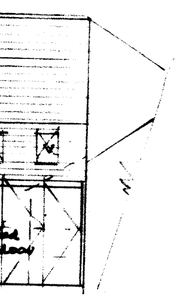

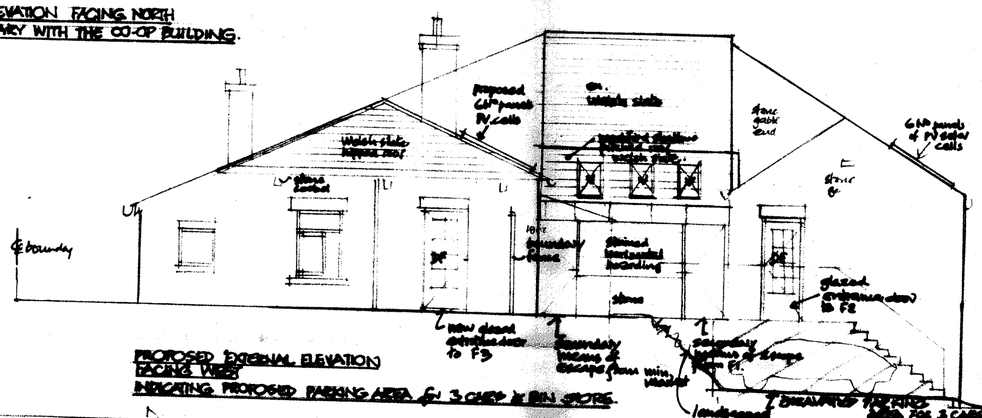

PROPOSED EXTERNAL ELEVATION FACING WEST INDICATING PROPOSED PARKING AREA for 3 CARS & BIN STORE.

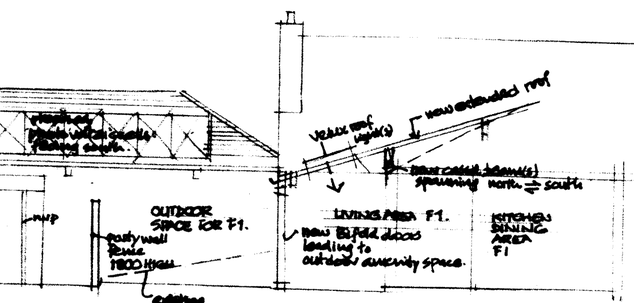

ON 'B'
INNER COURTYARDS SERVING F1 & F2

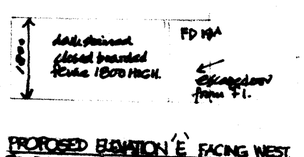

PROPOSED ELEVATION 'E' FACING WEST, TO BOUNDARY FENCE BETWEEN FLAT F1 & F2
ELEVATION 'E' FACING EAST (SIMILAR BUT HANDED)

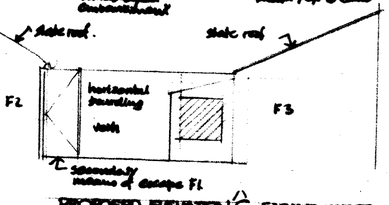

PROPOSED ELEVATION 'C' FACING WEST TO INNER COURTYARD

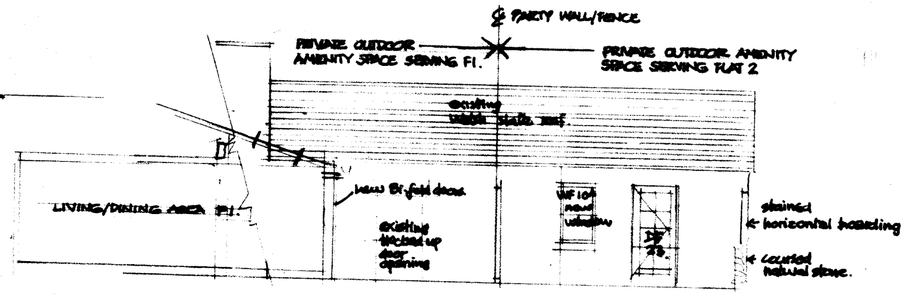

PROPOSED ELEVATION 'A' FACING NORTH TO INNER COURTYARD.

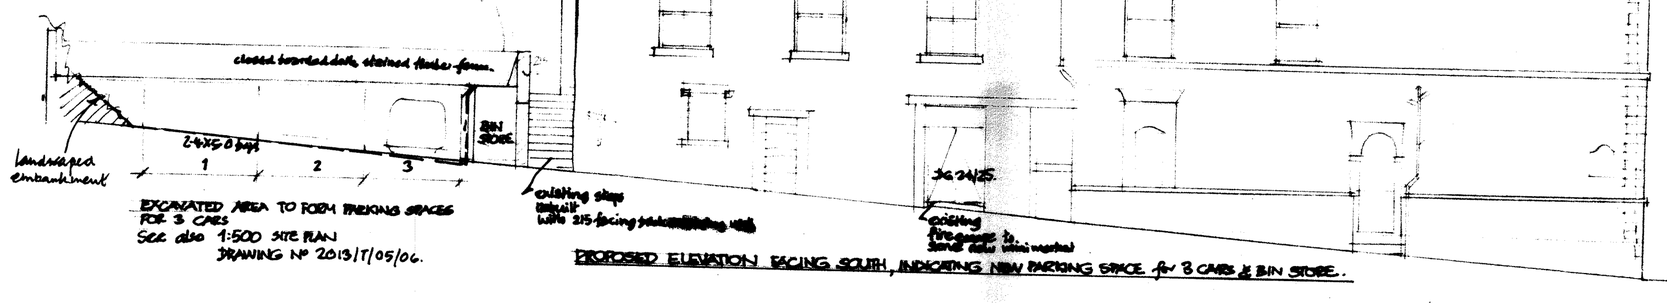

EXCAVATED AREA TO FORM PARKING SPACES FOR 3 CARS
See also 1:500 SITE PLAN
DRAWING No 2013/T/05/06.

PROPOSED ELEVATION FACING SOUTH, INDICATING NEW PARKING SPACE for 3 CARS & BIN STORE.

RICHARD BODY

PROPOSED CHANGE OF USE OF 'THE TORRS' NEW MILLS TO FORM
1) GROUND FLOOR: MINI MARKET
2) FIRST FLOOR: 3No 3 BEDROOM FLATS.

PROPOSED ELEVATIONS

1:100 SCALE

TIBER YOUNG ARCHITECT, CHESTERFIELD

2013 T 04.