DRAWING No.:

ALL DIMENSIONS IN MILLIMETERS
UNLESS OTHERWISE STATED (U.O.S.)

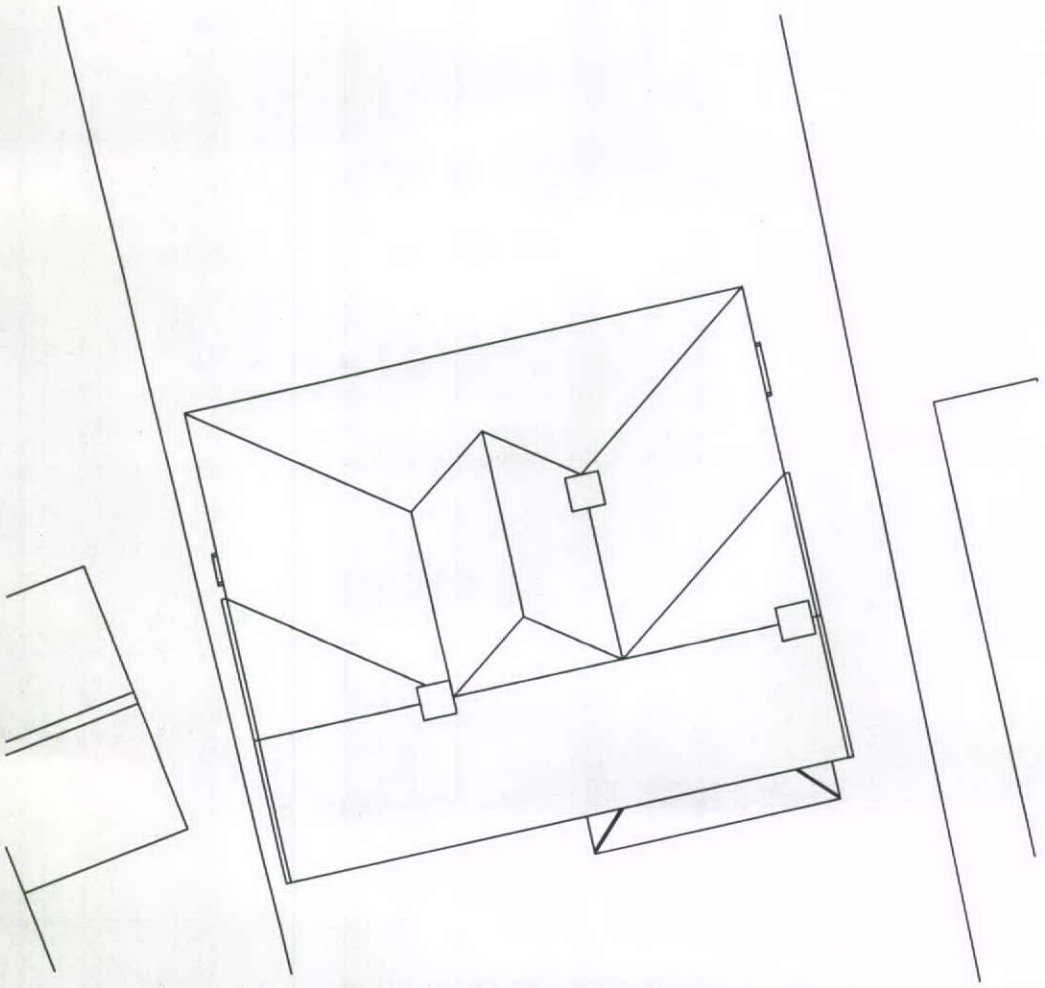

Scale: 1:100

Current Site Plan

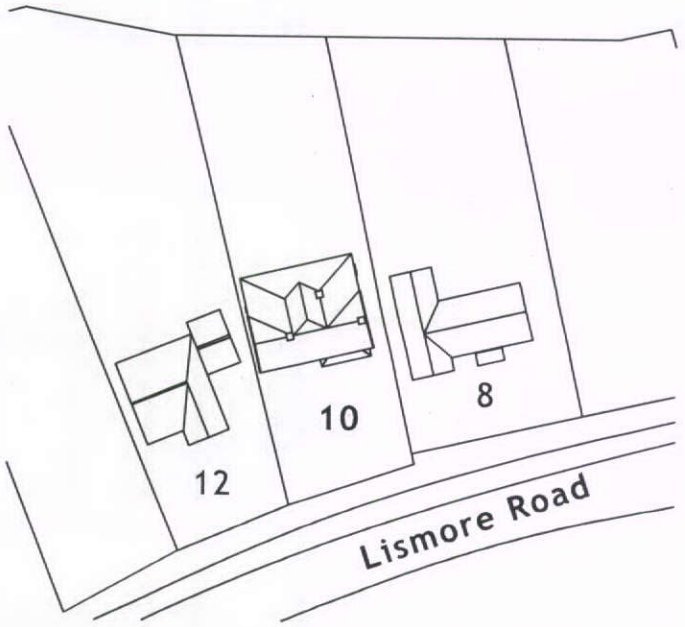

Scale: 1:500

ADDRESS:	10 Lismore Road, Buxton, Derbyshire, SK17 9AZ		
TITLE:	Proposed Single Storey Rear Extension		
SHEET: 1 OF 4	SCALE: 1/100	SIZE: A3	DATE: 07/07/2013