
SCALE IN METRES 1:50

FOR PLANNING PURPOSES ONLY


0 1 2 3 4 5 10 15 20




Existing Rear Elevation

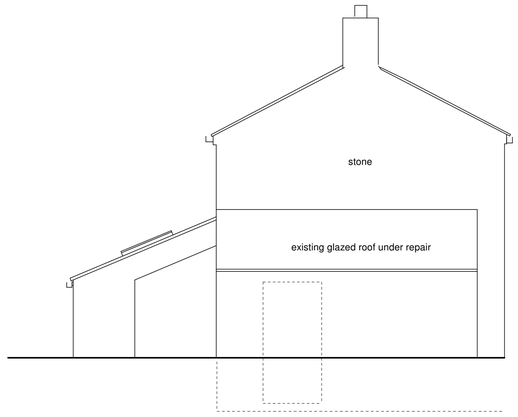


Existing Side Elevation (South)

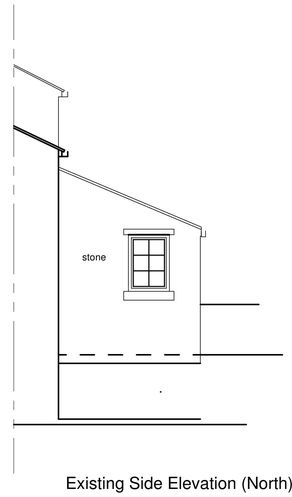

Existing Side Elevation (North)

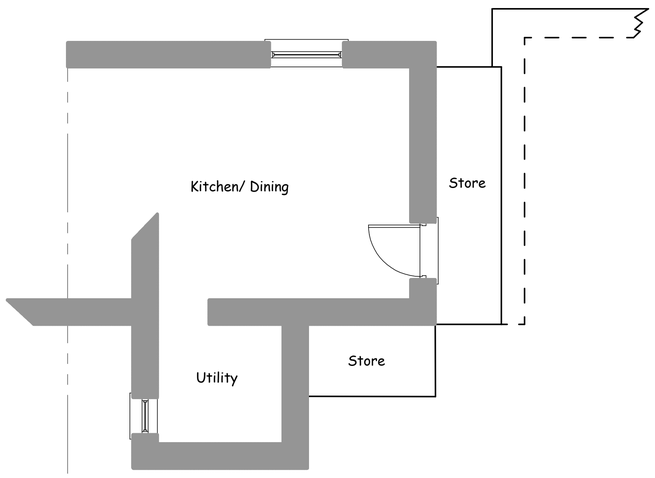

Existing Ground Floor Plan

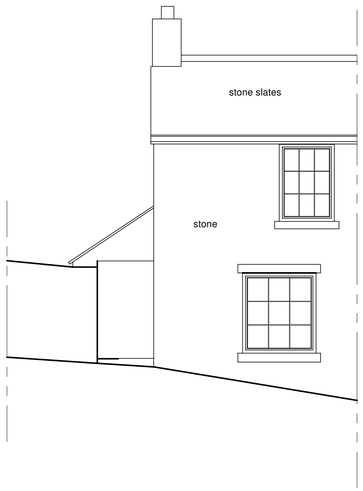

Existing Front Elevation

BA

Brunswick Architectural
Unit 7 Railway Sawmills, Burbeary Road, Hudds HD1 3UN
Tel/Fax: 01484 911011 Mobile: 07860 354023
E-Mail: mick@brunswickarchitectural.co.uk

CLIENT: A Darbyshire

TITLE:
Lower Bank, Glossop SK13 8PY

NOTES:
This drawing is for Building Control & Planning Permission purposes only. Brunswick Architectural accept no liability for errors or omissions. The drawing may be used for estimating purposes, but the Principal Contractor must cost fully from a site investigation. The Contractor is responsible for checking site dimensions, materials etc, and all building work, such work being checked by Building Control on site, as may be appropriate. Brunswick Architectural disclaim any liability for works carried out.

Revisions:

EXISTING PLANS AND ELEVATIONS

SCALE: 1:50 @ A1 DATE: 15 July 2013

DRG No:1770.1A