
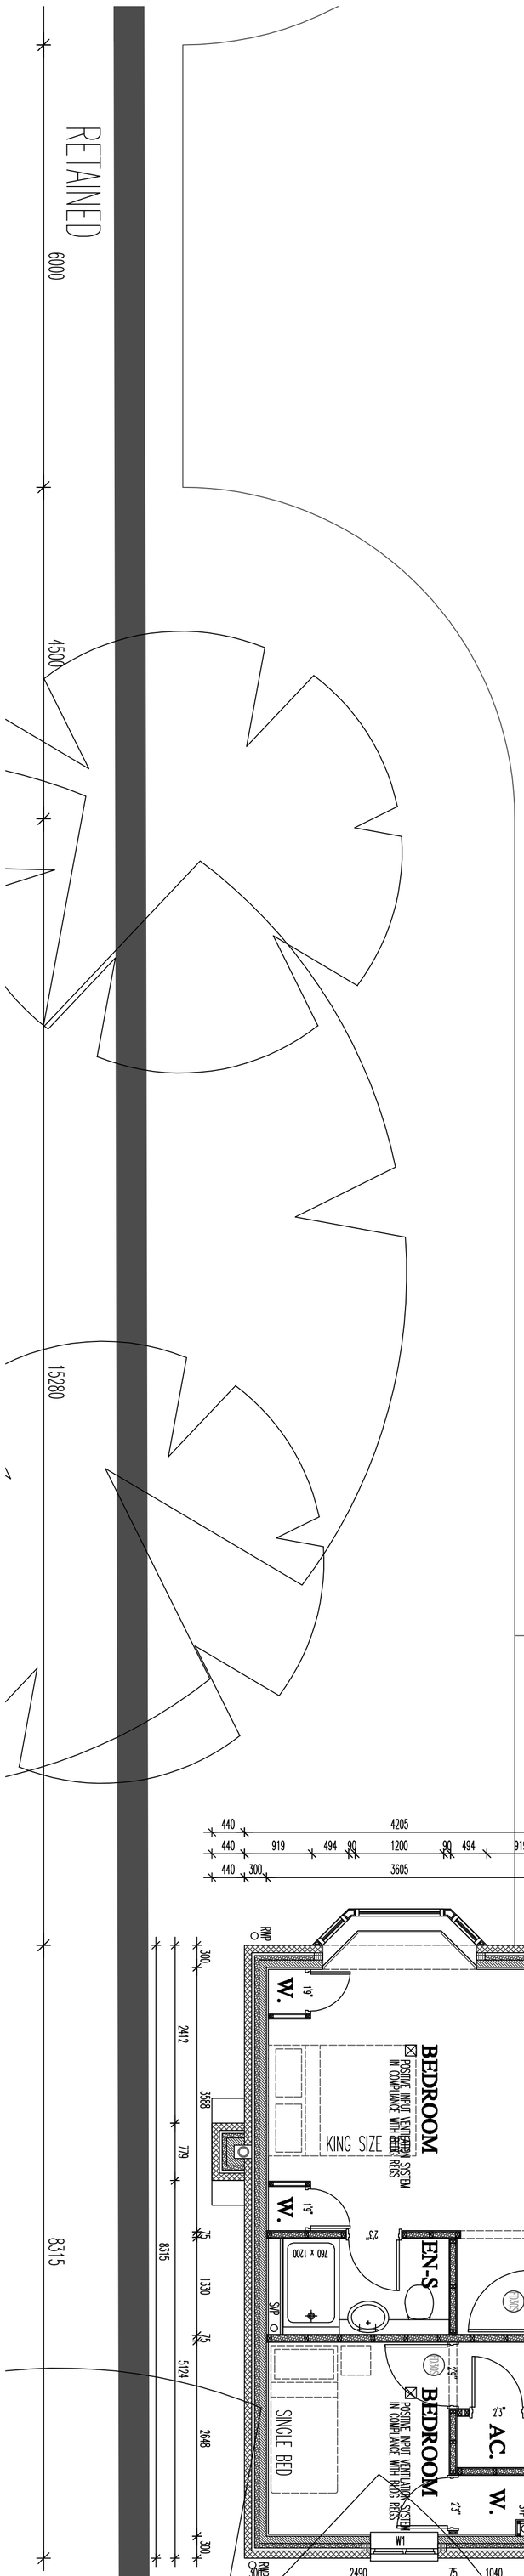



PLOT 1.

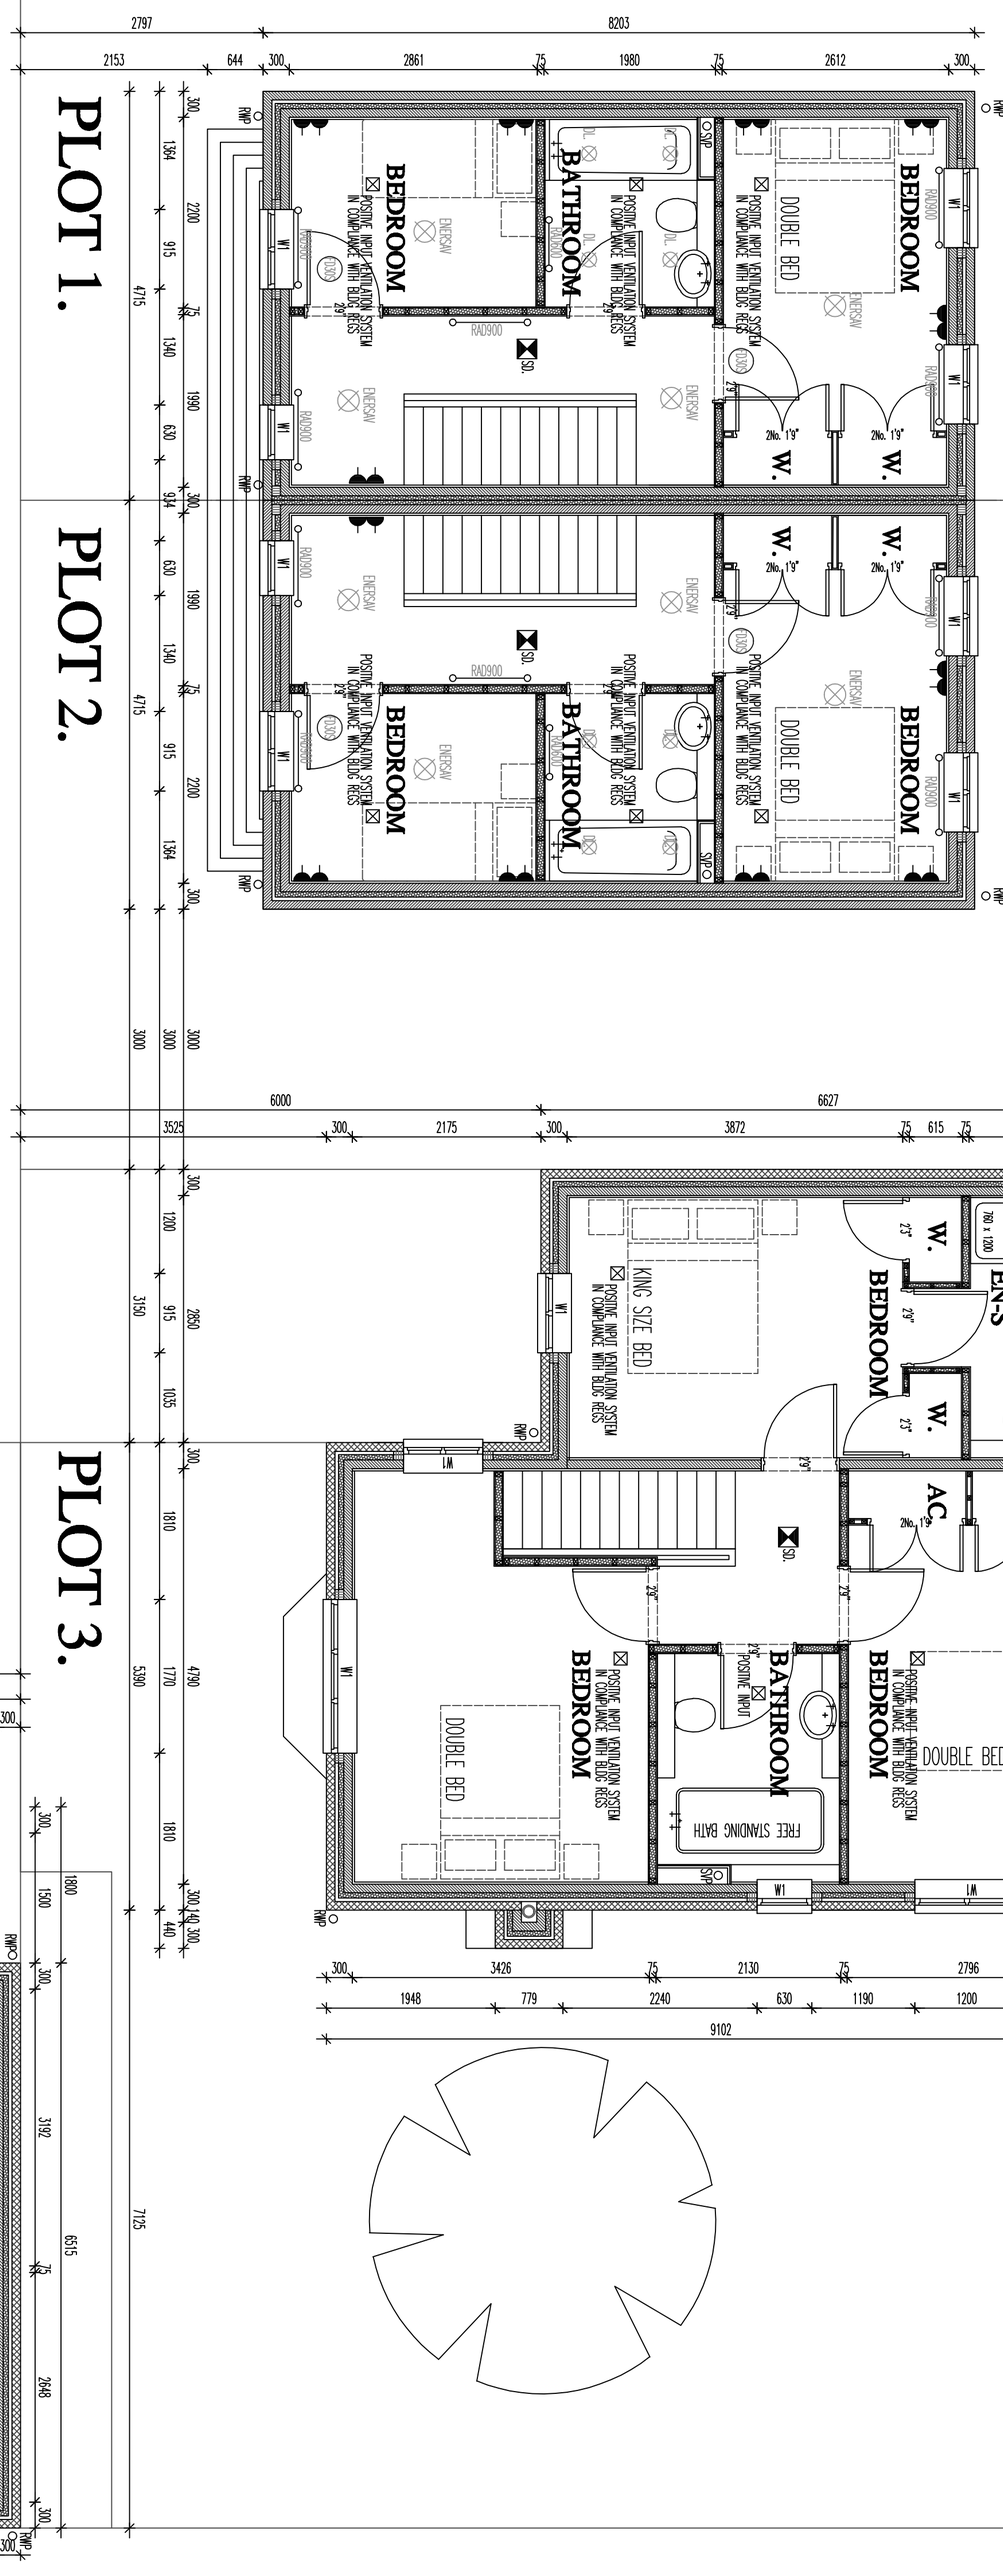

PLOT 2.

PLOT 3.

PLOT 4.

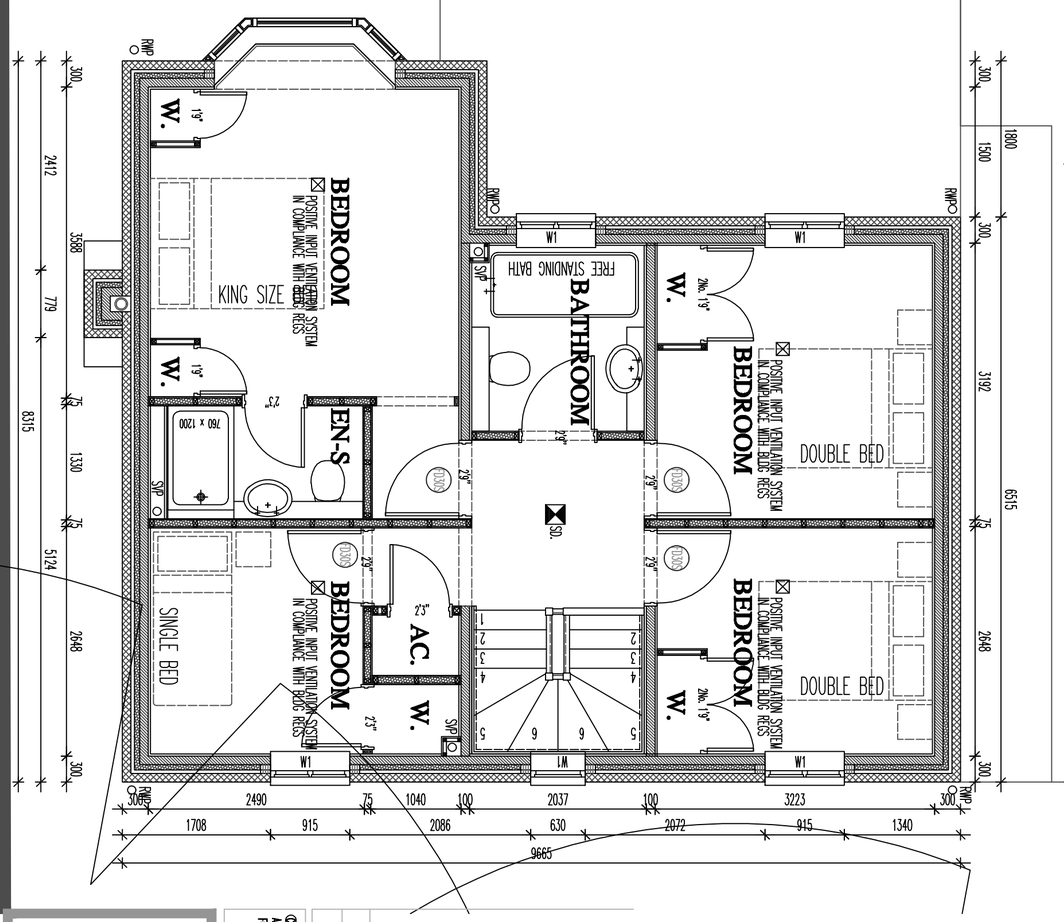

REVISIONS:
FIRST 07
CHINLEY

33 PRINCES ROAD

SCALE: 1:50
DATE: MAY'13 | DRAWN: AJS
CHECKED: AJS

©THIS DRAWING AND THE BUILDING WORKS DEPICTED ARE THE COPYRIGHT OF AJS ARCHITECTURE AND MAY NOT BE REPRODUCED OR AMENDED EXCEPT BY WRITTEN PERMISSION. NO LIABILITY WILL BE ACCEPTED FOR AMENDMENTS MADE BY OTHER PERSONS.
DO NOT SCALE THIS DRAWING, USE FIGURED DIMENSIONS ONLY, IF IN DOUBT ASK.

A.J.S ARCHITECTURE
32 carr road.
buxton.
derbyshire.
sk17 6wf.
h: 01298 26062
m: 07794 400237

DRAWING No: FIRST 07

B REGS COMPLIANT

33 PRINCES ROAD (AND LAND), CHINLEY
FIRST FLOOR PLAN 1:50

FIRST 07