

EXISTING ELEVATIONS 1:200



PROPOSED ELEVATIONS

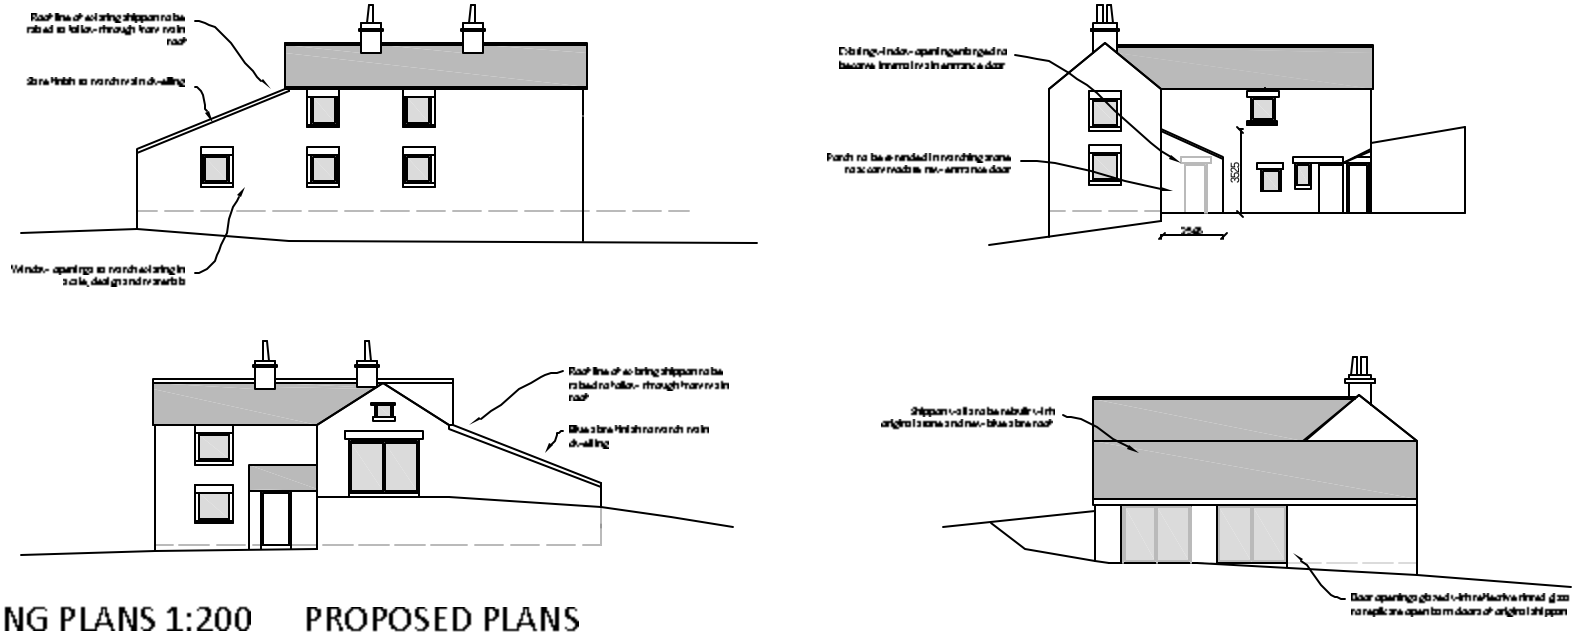


EXISTING PLANS 1:200

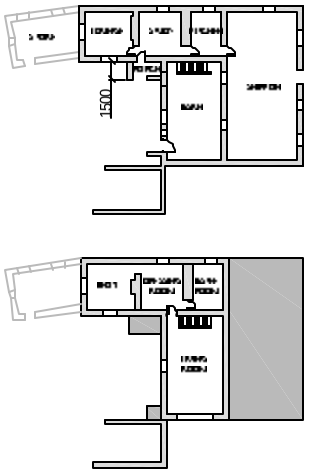


PROPOSED PLANS

GROUND FLOOR

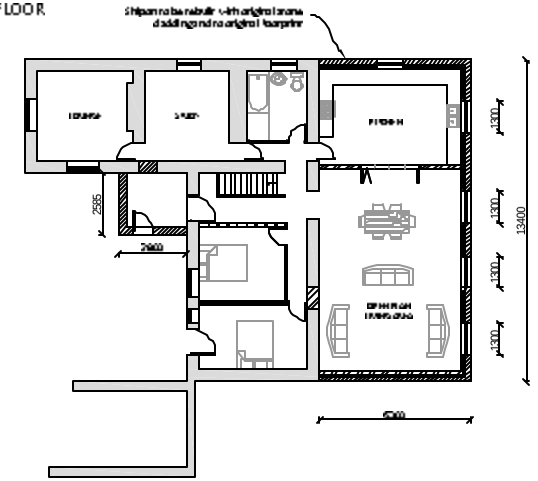

FIRST FLOOR

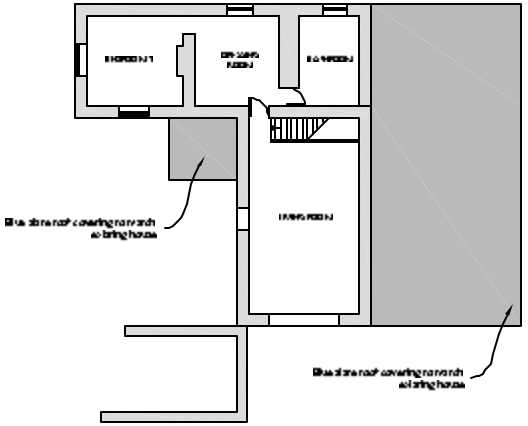

Plans & Elevations

Alterations to Farmhouse including conversion of Shippon

Moss House Farm,
Manchester Road, Buxton,
High Peak, SK17 0SF

Scale - 1:100 @ A1
unless stated
Date - 04.06.2018

Rev	Description	Date
A	Revised glazing openings	07/09/2018

DRAWING REF: MHF PL/01/A

NO DIMENSIONS TO BE SCALED OFF THIS DRAWING
CONTRACTORS TO CHECK ALL DIMENSIONS ON SITE

Plans & Design
07912 845 210