Street Scene 1:200




Hayfield Road Elevation 1:100




Side Elevation 1:100



Rear Elevation 1:100

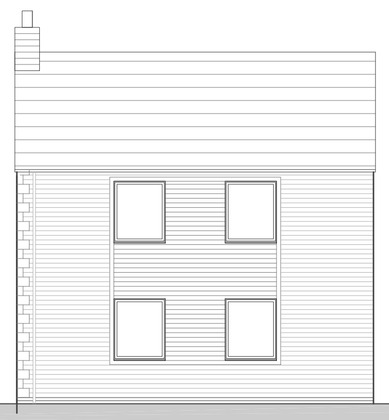

Side Elevation 1:100

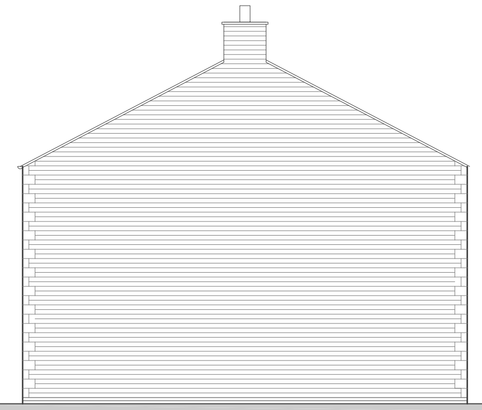



Notes

Jennings Design Associates take no responsibility for any dimensions obtained by scaling from this drawing. If no dimension is shown the recipient must ascertain the dimension specifically from the Architect or by site measurement. Supplying this drawing in digital form is solely for convenience and no reliance may be placed on digital data. All data must be checked against hard copy. Dimensions must be checked on site. Any discrepancies must be reported to the Architect immediately. This drawing is copyright of Jennings Design Associates


N

Unit Location Plan 1:1250

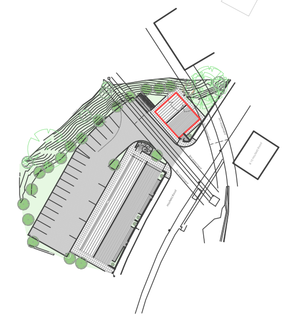


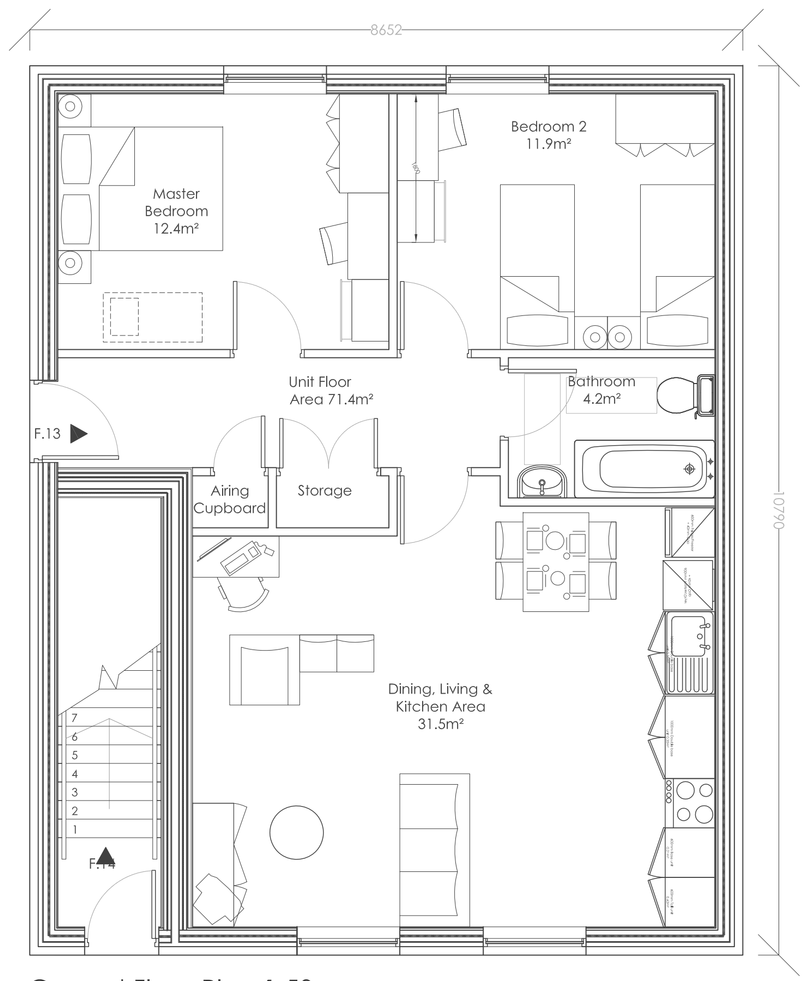

Ground Floor Plan 1:50

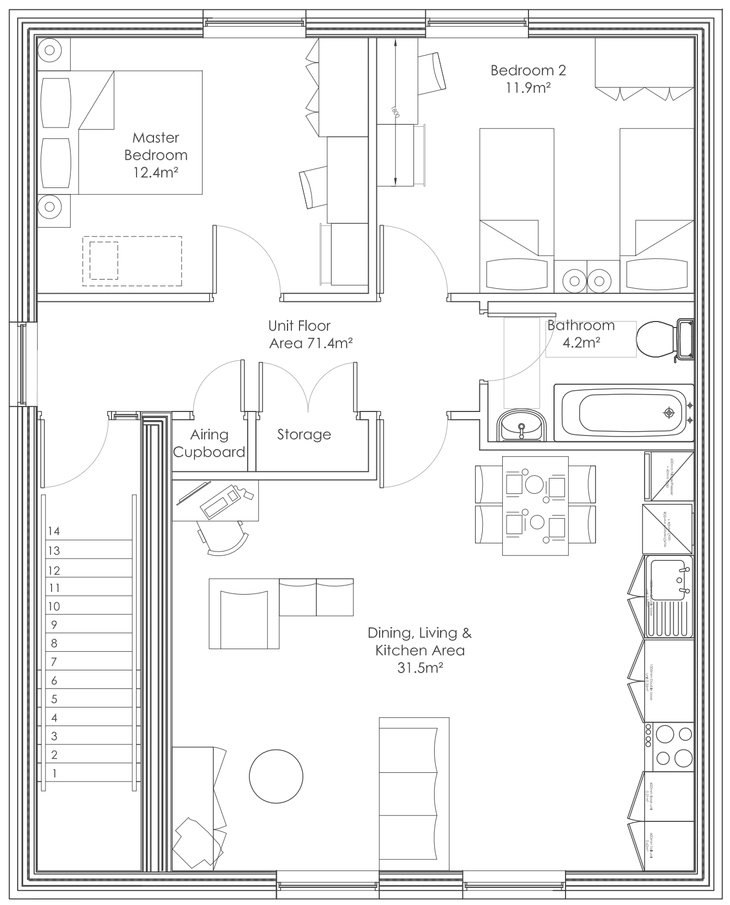

First Floor Plan 1:50

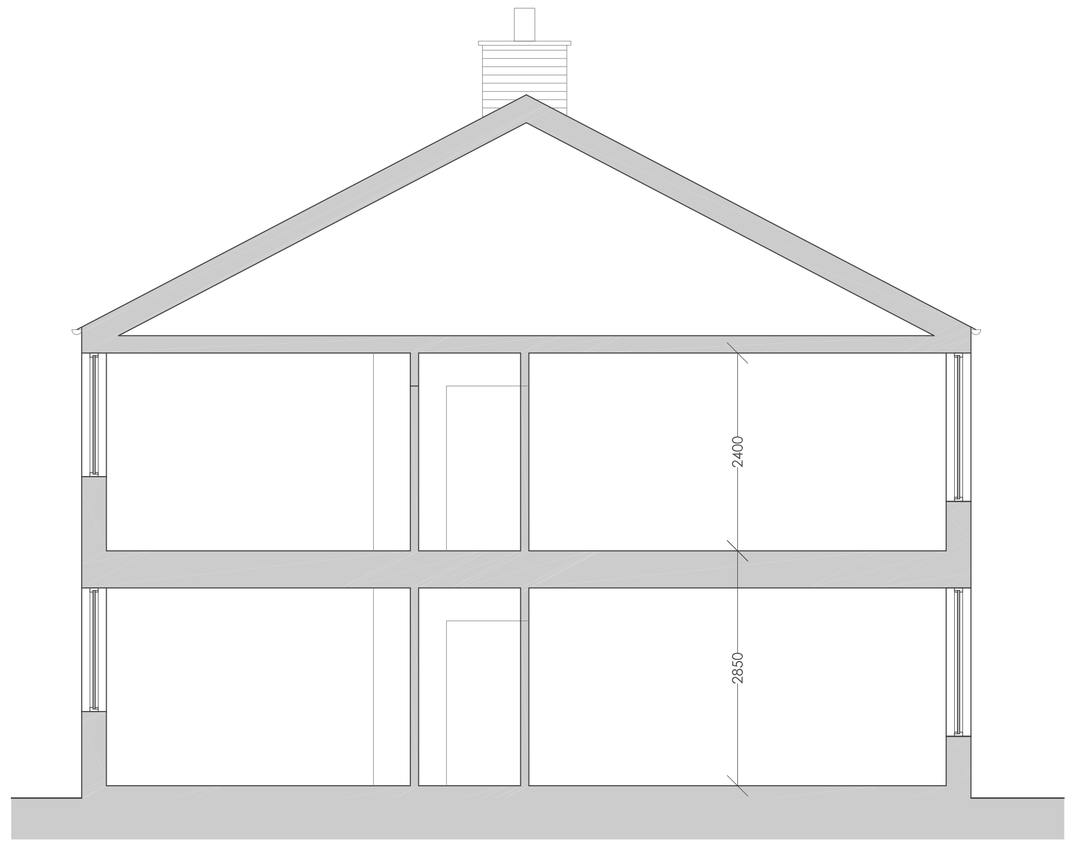

Typical Section 1:50
Timber Frame Construction

Rev	Description	Date	By
-	-	-	-

Jennings Design Associates

Architects

C	Concept	G	Tender
D	Planning	J	Construction
E	Building Regs	L	As Built
F	Production	Sk	Sketch

Architects Designers Project Managers
The Warehouse, Saxon Street, Denton, Manchester M34 3DS
T: 0161 336 5011 F: 0161 320 0512 E: jda@jda-architects.com

Client: P Casey (Developments) Ltd.

Project: Hayfield Road

Scale:	@ original size	Date:	Drawn by:	Checked By:
50/100	A1	26/07/2013	CM	BJ

Job Number			Description	Rev
688	A	006	Detached 2B4P Flats	

Z:\688 - Hayfield Road\Drawings\Plot Files\688_A005_Proposed Detached 2B4P Flats.dwg

Scale 1:50
Scale 1:100
Scale 1:1250