


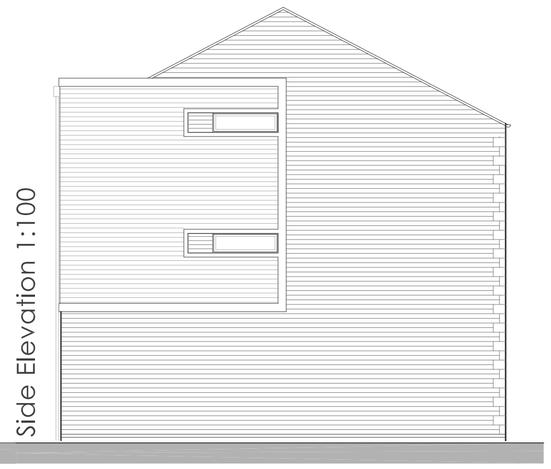











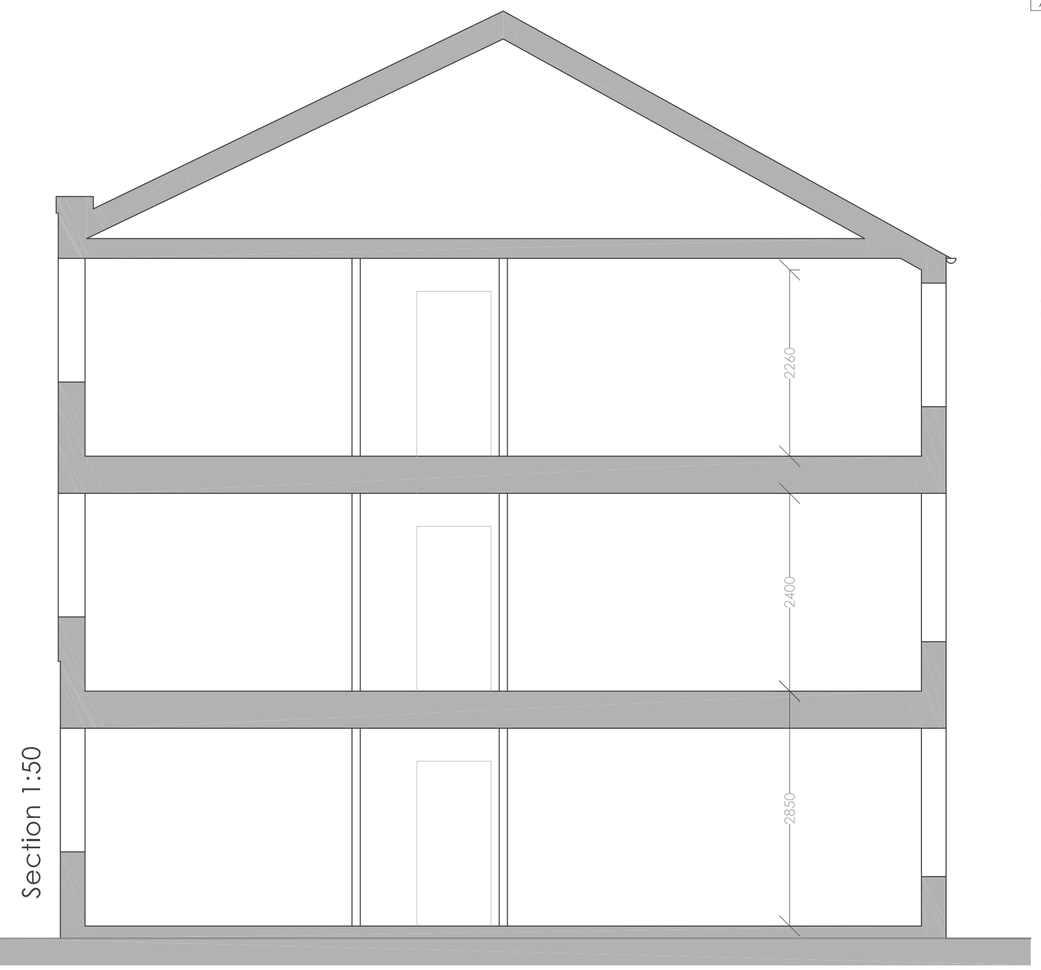



## Notes


Jennings Design Associates take no responsibility for any dimensions obtained by scaling from this drawing. If no dimension is shown the recipient must ascertain the dimension specifically from the Architect or by site measurement. Supplying this drawing in digital form is solely for convenience and no reliance may be placed on digital data. All data must be checked against hard copy. Dimensions must be checked on site. Any discrepancies must be reported to the Architect immediately. This drawing is copyright of Jennings Design Associates

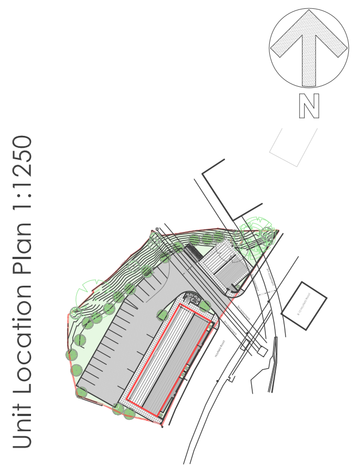



# Option 1 - Three Storey with Lowered Third Floor Eaves

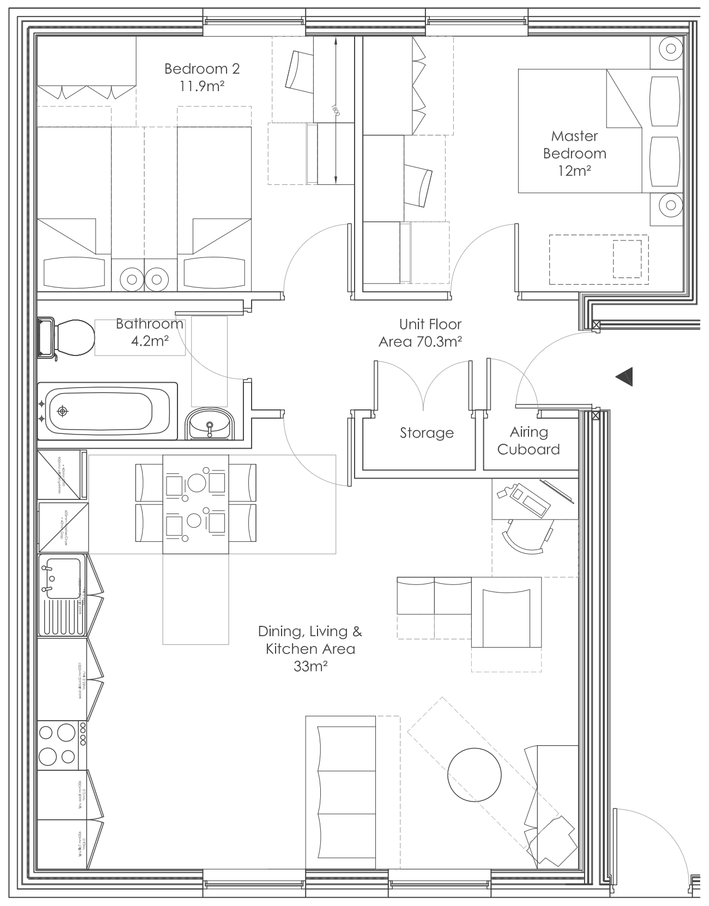



Typical Ground Floor Flat 1:50

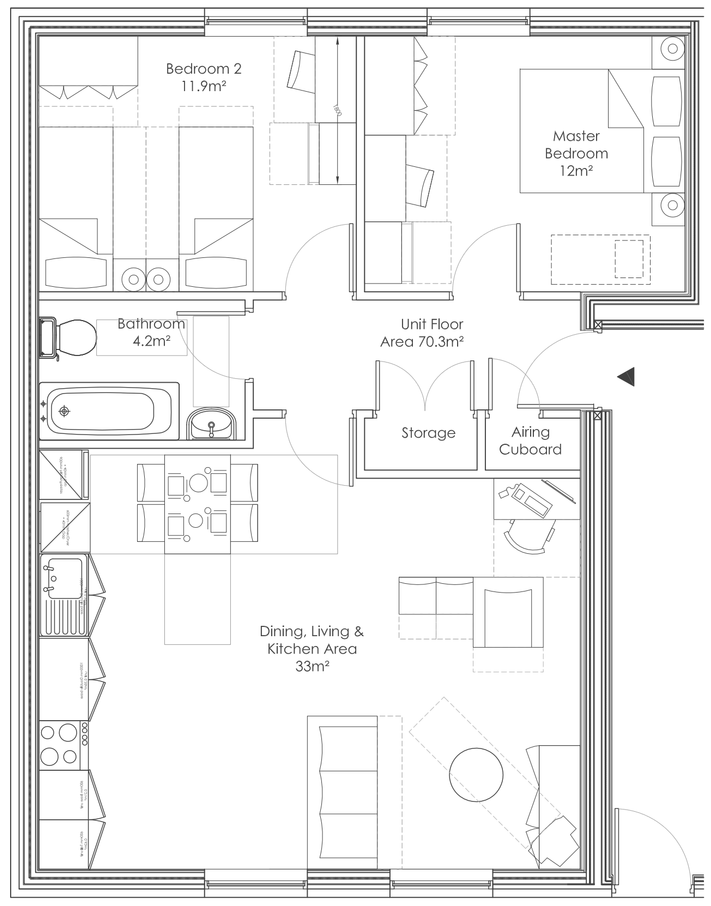



Typical First Floor Flat 1:50

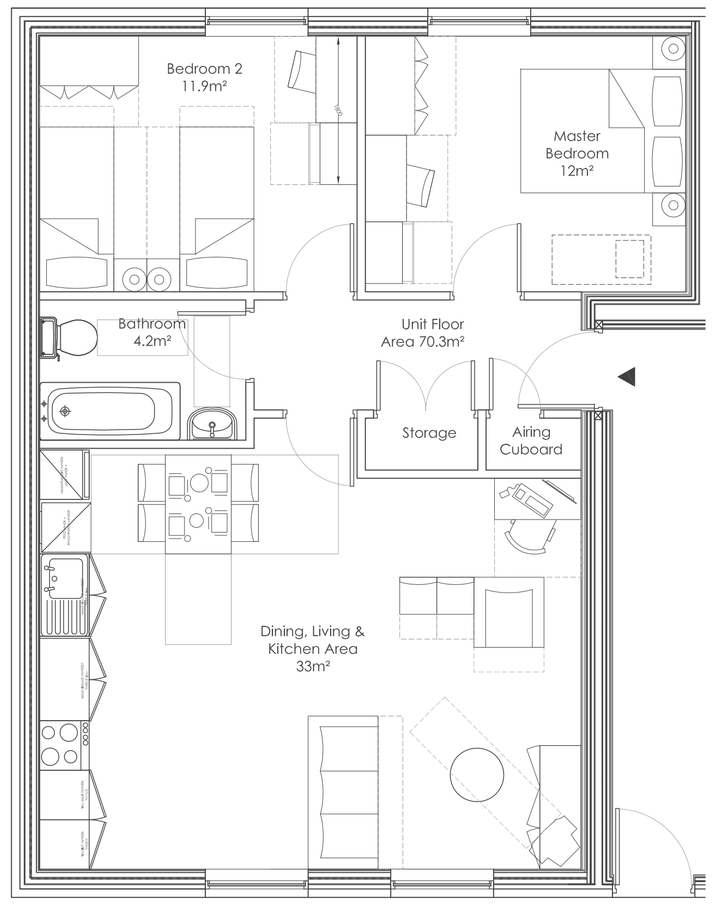



Typical Second Floor Flat 1:50

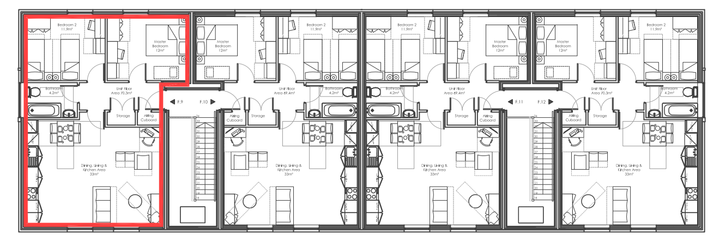

Second Floor Plan1:200

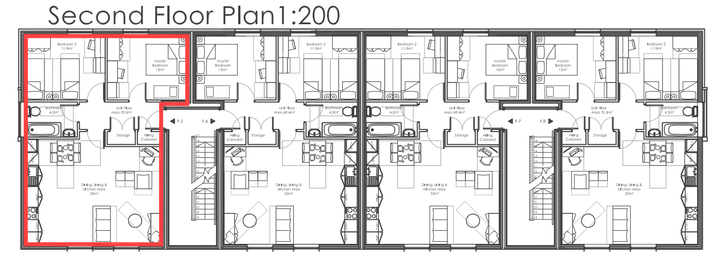

First Floor Plan1:200

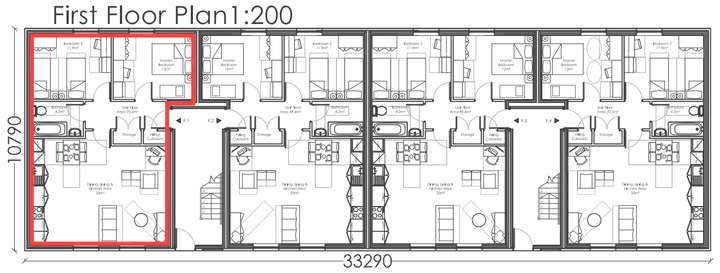


Ground Floor Plan1:200

| Rev | Description | Date | By |
|---|---|---|---|
| - | - | - | - |

Jennings Design Associates

Architects

| | | | |
|---|---|---|---|
| C | Concept | G | Tender |
| D | Planning | J | Construction |
| E | Building Regs | L | As Built |
| F | Production | Sk | Sketch |

Architects Designers Project Managers

The Warehouse, Saxon Street, Denton, Manchester M34 3DS

T: 0161 336 5011 F: 0161 320 0512 E: jda@jda-architects.com

Client:

P Casey (Developments) Ltd

Project:

Hayfield Road, Hayfield.

| Scale: | @ original size | Date: | Drawn by: | Checked by: |
|---|---|---|---|---|
| 50:200 | A1 | 15/07/13 | CM | BJ |

| Job Number | | | Description | Rev |
|---|---|---|---|---|
| 688 | A | 004 | Proposed Option 1 | |

Scale 1:50
Scale 1:100
Scale 1:200
Scale 1:1250

Z:\688 - Hayfield Road\Drawings\Plot Files\688_A004_Proposed Terrace Option 1.dwg