
Scale 1:50 (2cm = 1 metre) | Scale 1:100 (1cm = 1 metre) | Scale 1:200 (1cm = 2 metres) | Scale 1:500 (1cm = 5 metres) | DRAWING SIZE A1


NOTES :

ALL DIMENSIONS TO BE CHECKED ON SITE. ONLY FIGURED DIMENSIONS TO BE USED. ANY DISCREPANCIES TO BE RAISED WITH SIDEY DESIGN BEFORE WORK COMMENCES


THIS DRAWING IS TO BE READ IN CONJUNCTION WITH STRUCTURAL ENGINEERS INFORMATION AND CALCULATIONS

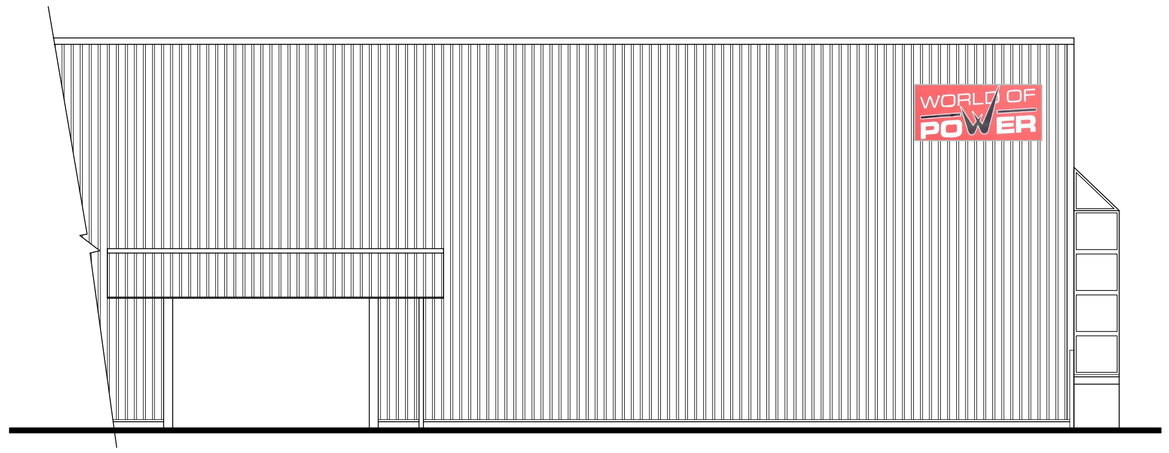


Existing Part Side (Northwest) Elevation Scale 1:100

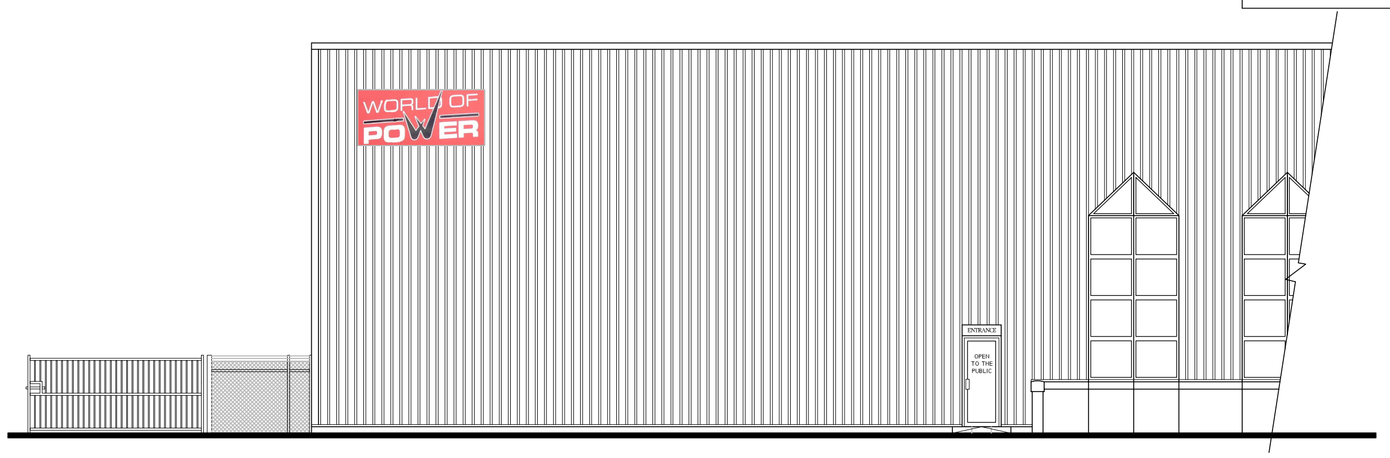


Existing Part Front (Southwest) Elevation

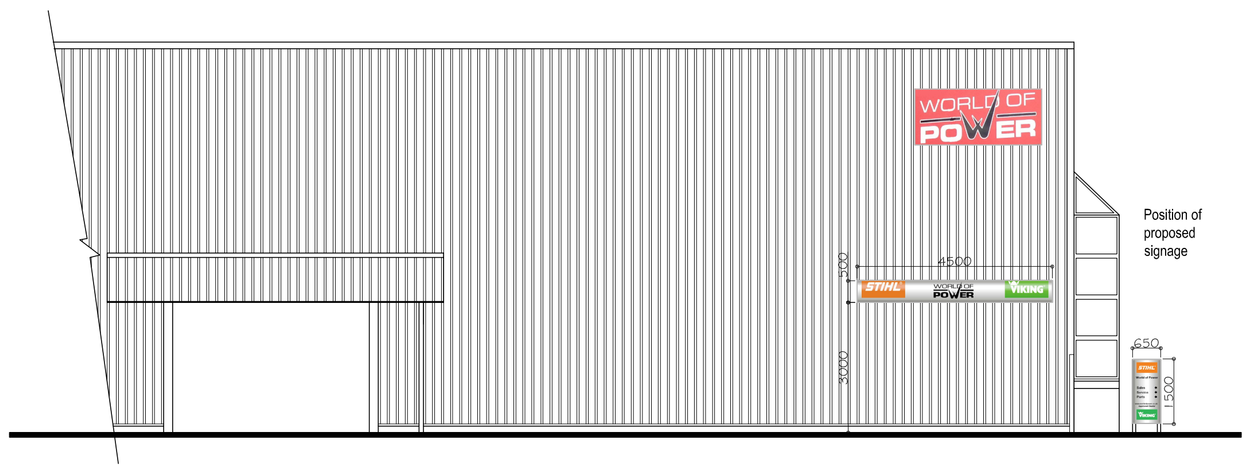

Existing Part Side (Northwest) Elevation Scale 1:100

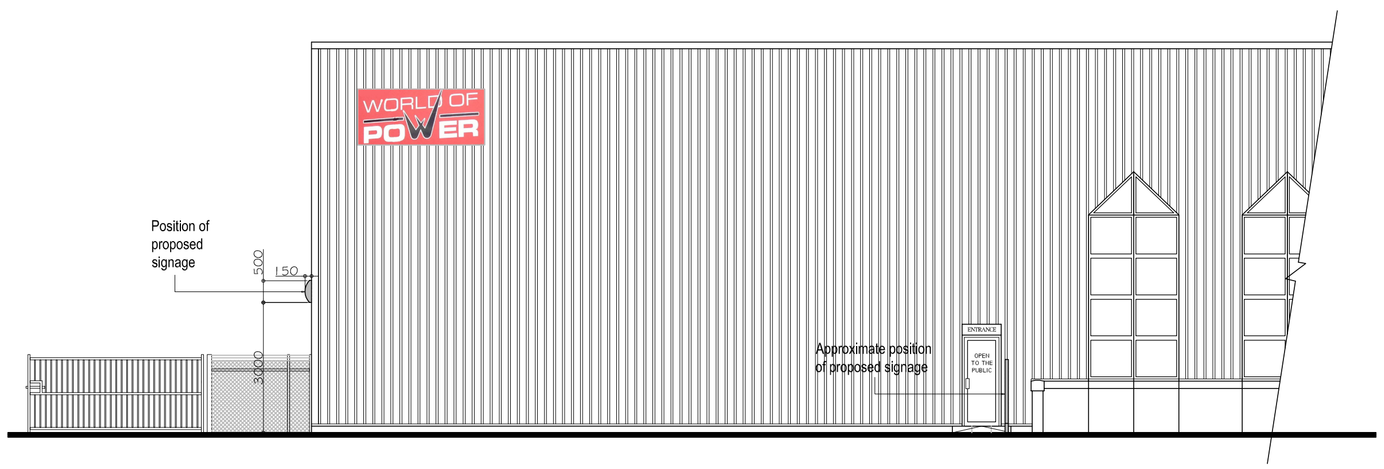

Existing Part Front (Southwest) Elevation

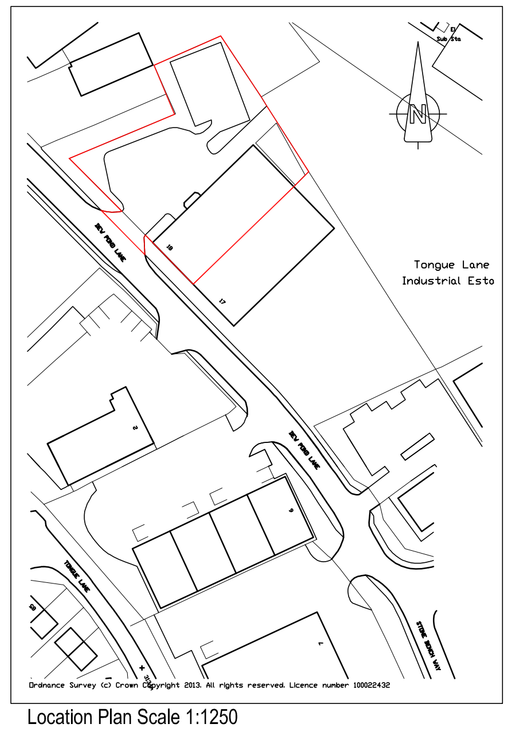


Location Plan Scale 1:1250



Proposed West Corner



Proposed Southwest Elevation

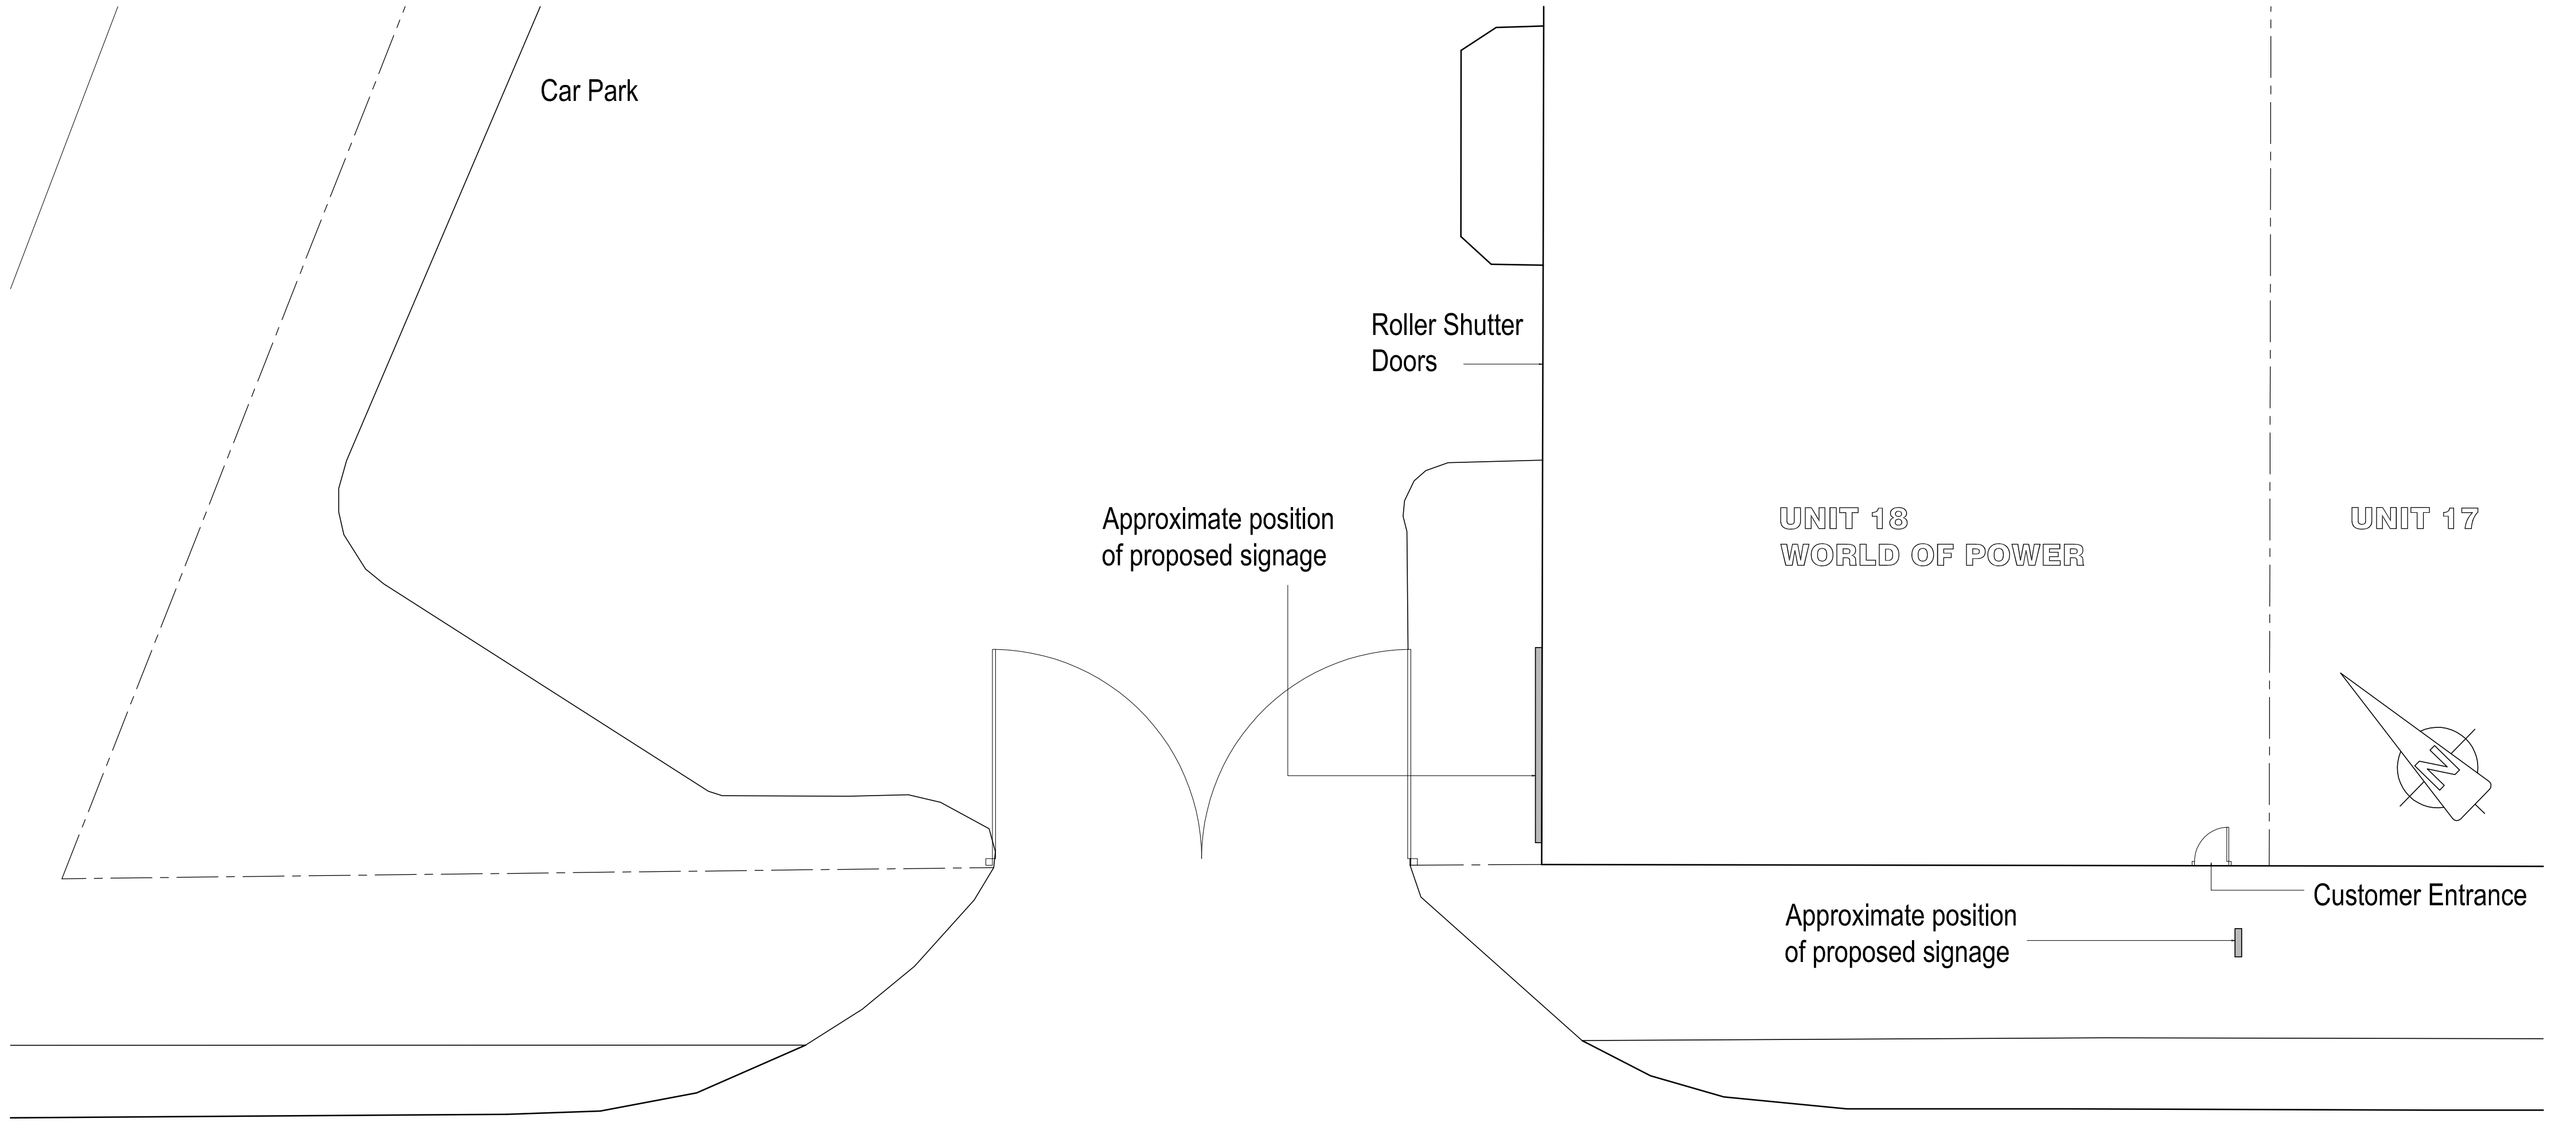

Proposed Part Site Plan Scale 1:100

REV B: Remove Proposed Poster Signs from Northeast Elevation. PW 04.09.13.

REV A: Dimensions added & additional Location Plan area. PW 19.07.13.

Sidey Design © ARCHITECTURE
10 MARKET SQUARE, HIGHAM FERRERS, NN10 8BT
TEL: 01933 317967 FAX: 01933 311161
EMAIL: enquiries@sideydesign.co.uk
WEBSITE: www.sideydesign.co.uk

Drawing Status: PLANNING

Client: Creation Signs

Title: Replacement Signage at World of Power, Unit 18, Dew Pond Lane, Tongue Lane Ind. Est. Buxton, Derbyshire, SK17 7LF

Drawing: Existing & Proposed Elevations Site & Location Plans

Date	Drawn	Checked	Scale	Drawing No.	Rev.
Sept '13	PW	JMS	As Stated	13-089-01	B