
# TIMBER POST & RAIL FENCING

## FOR MENACE

HPK/2013/0405
HIGH PEAK
AUG 2013
BOROUGH COUNCIL

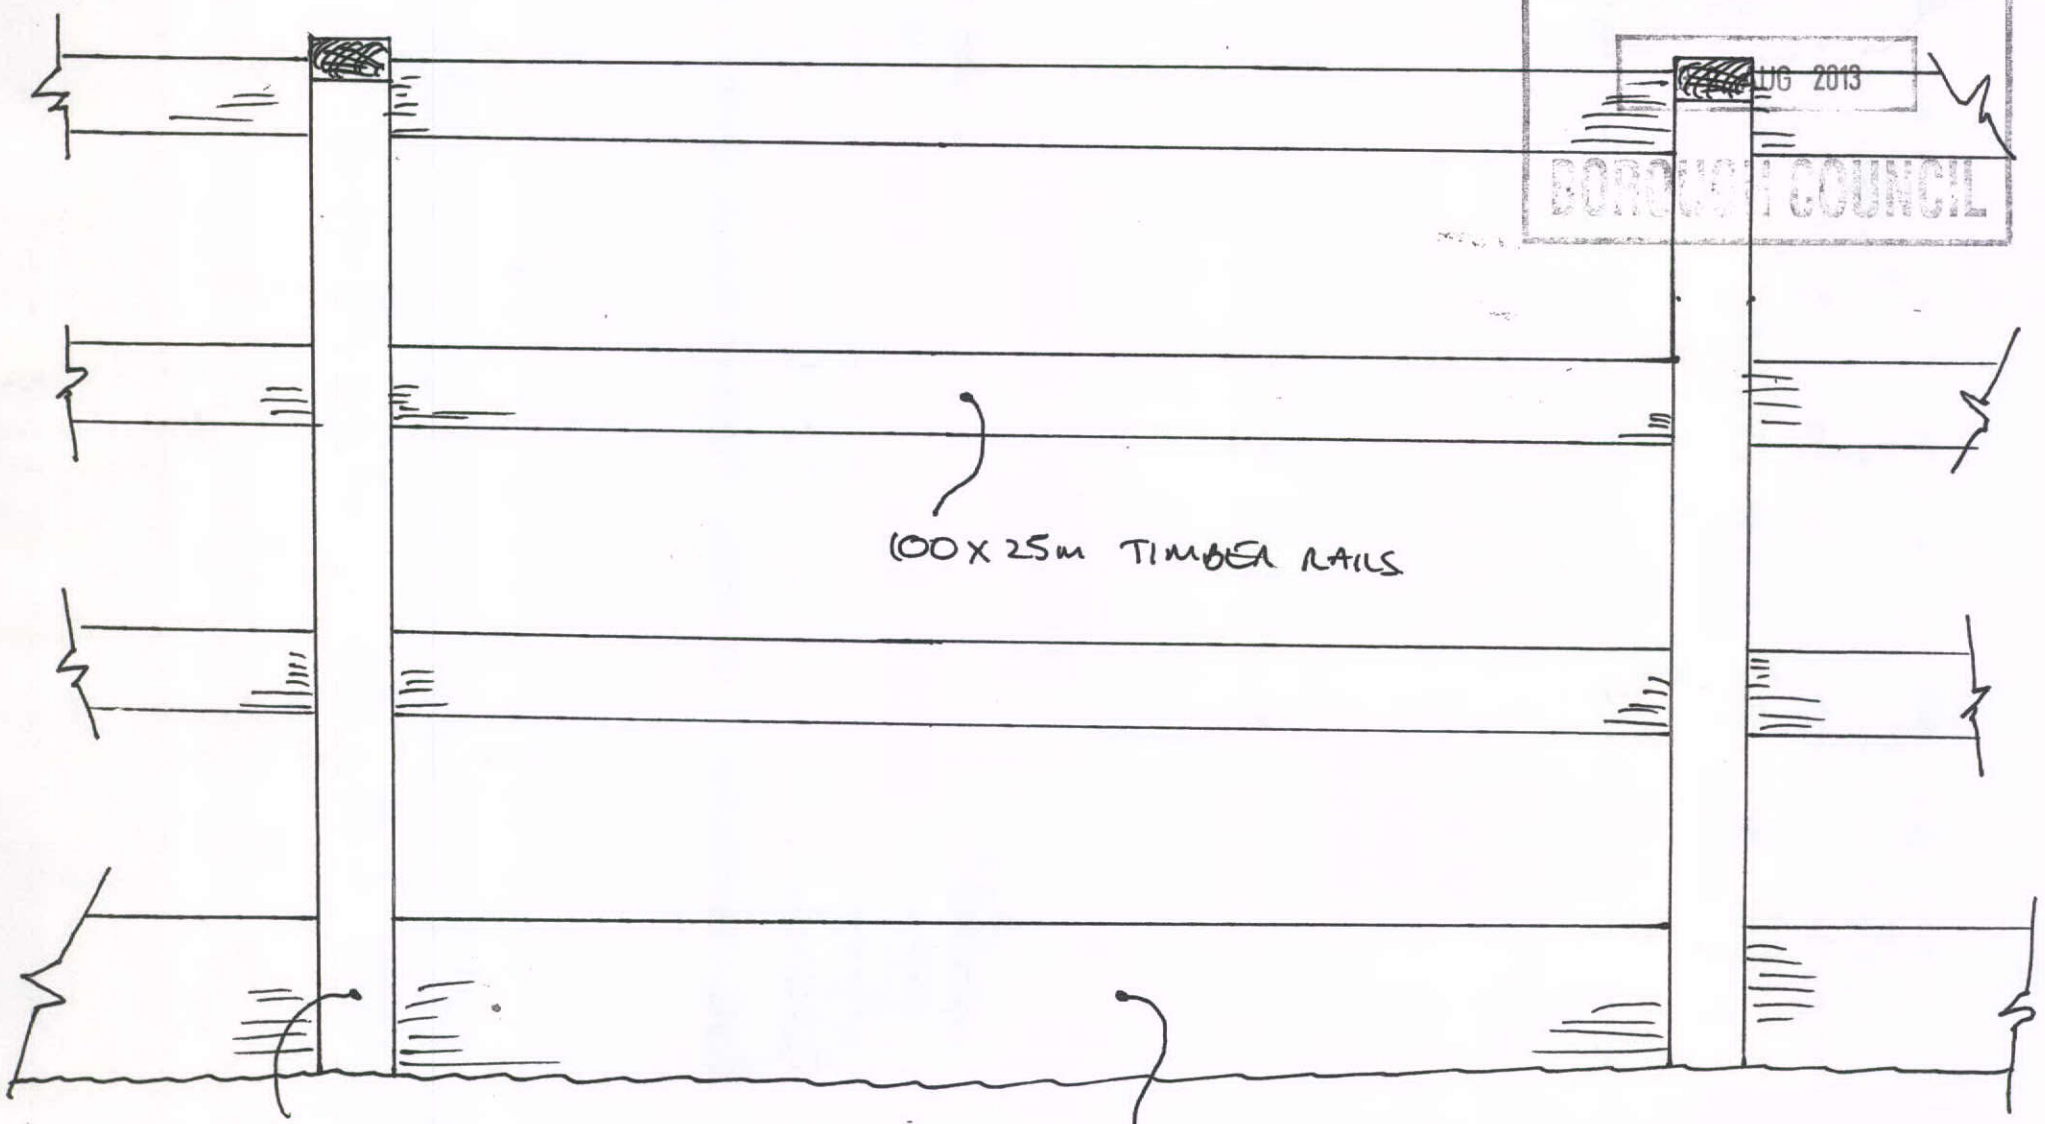


SCALE 1:100

02