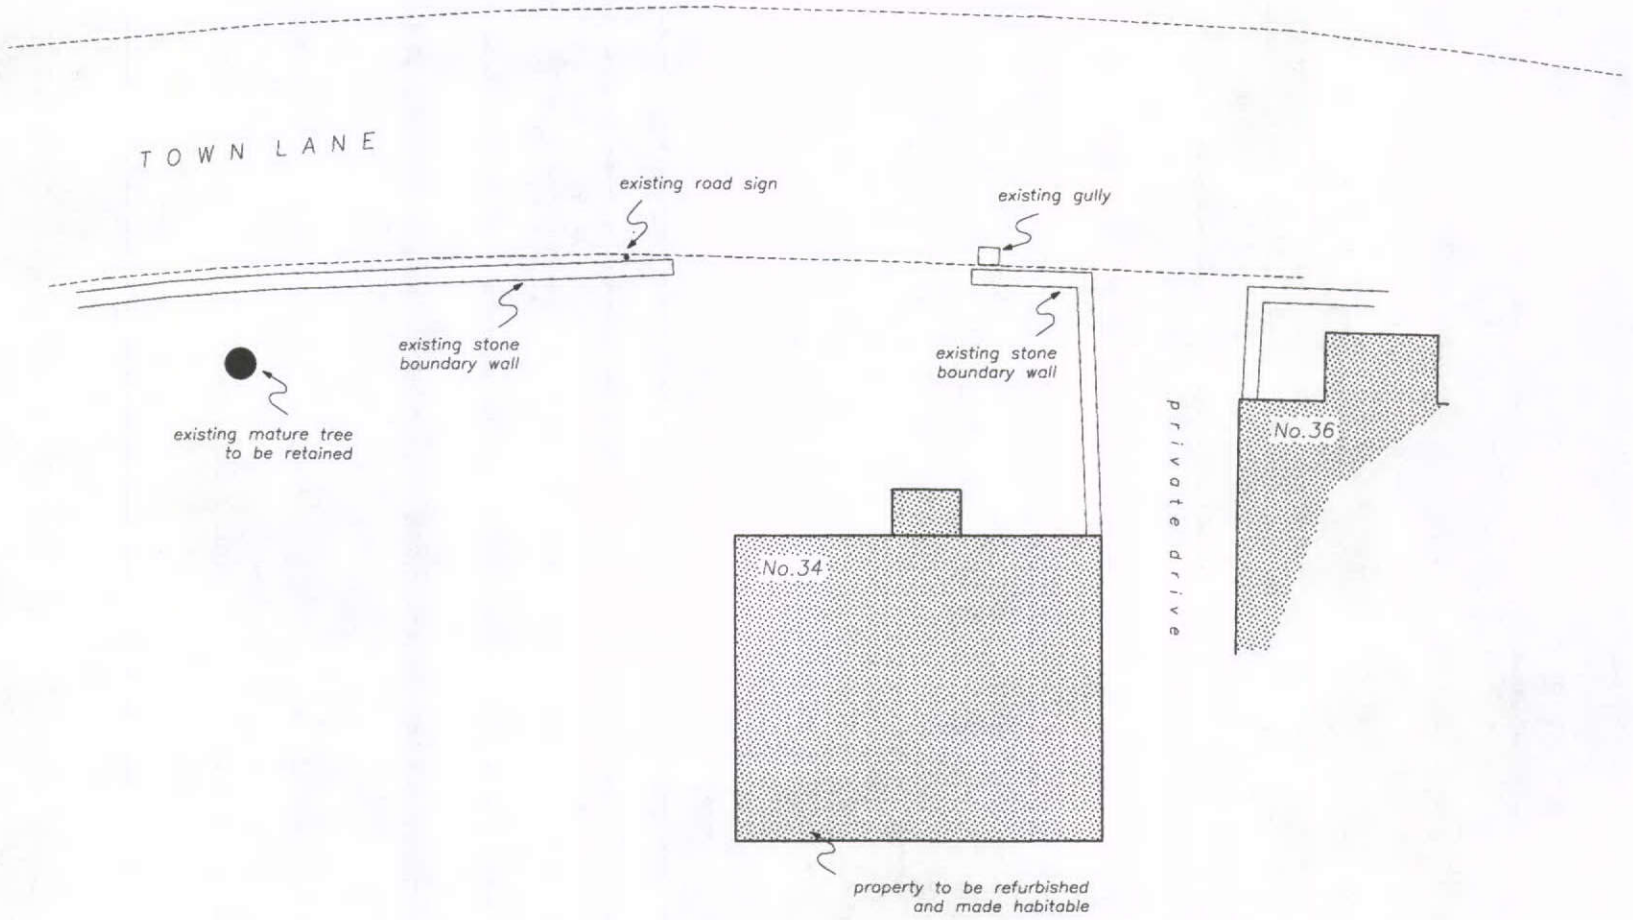

0 1 2 3 4 5 10

metres

Scale 1:200 @A4

Existing Plan

Proposed Access Improvement

34 Town Lane

Charlesworth

Glossop SK13 5HQ

01