
Elevation one

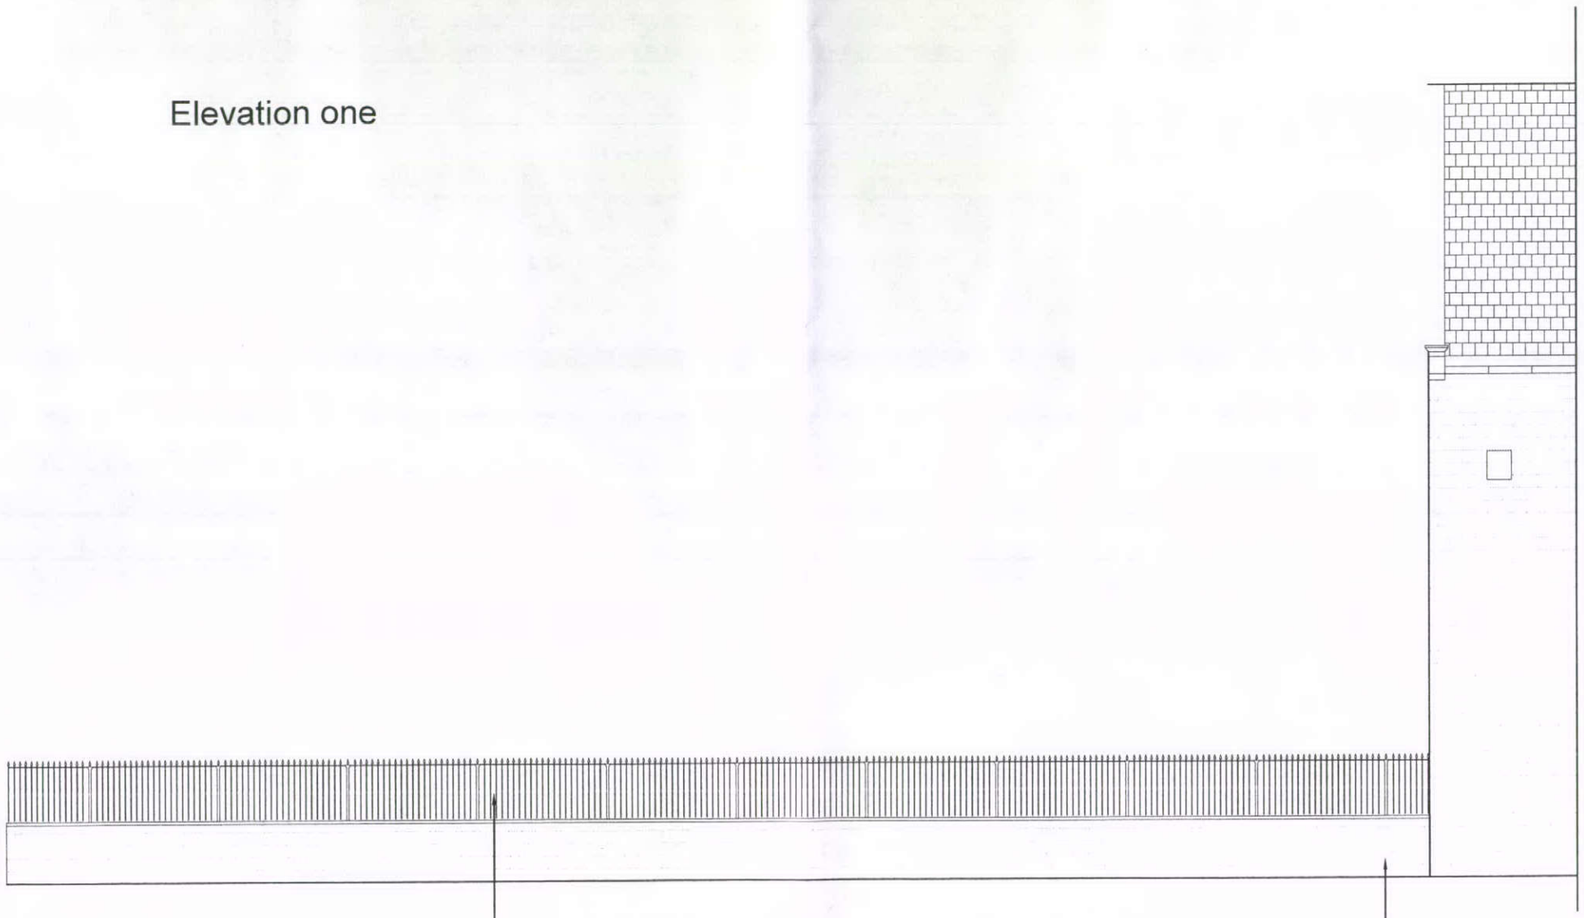

Steel railings above the wall.

Existing 1m high stone wall.

Scale 1:100

01