
HPK/2013/0335

HIGH PEAK

04 SEP 2013

BOROUGH COUNCIL

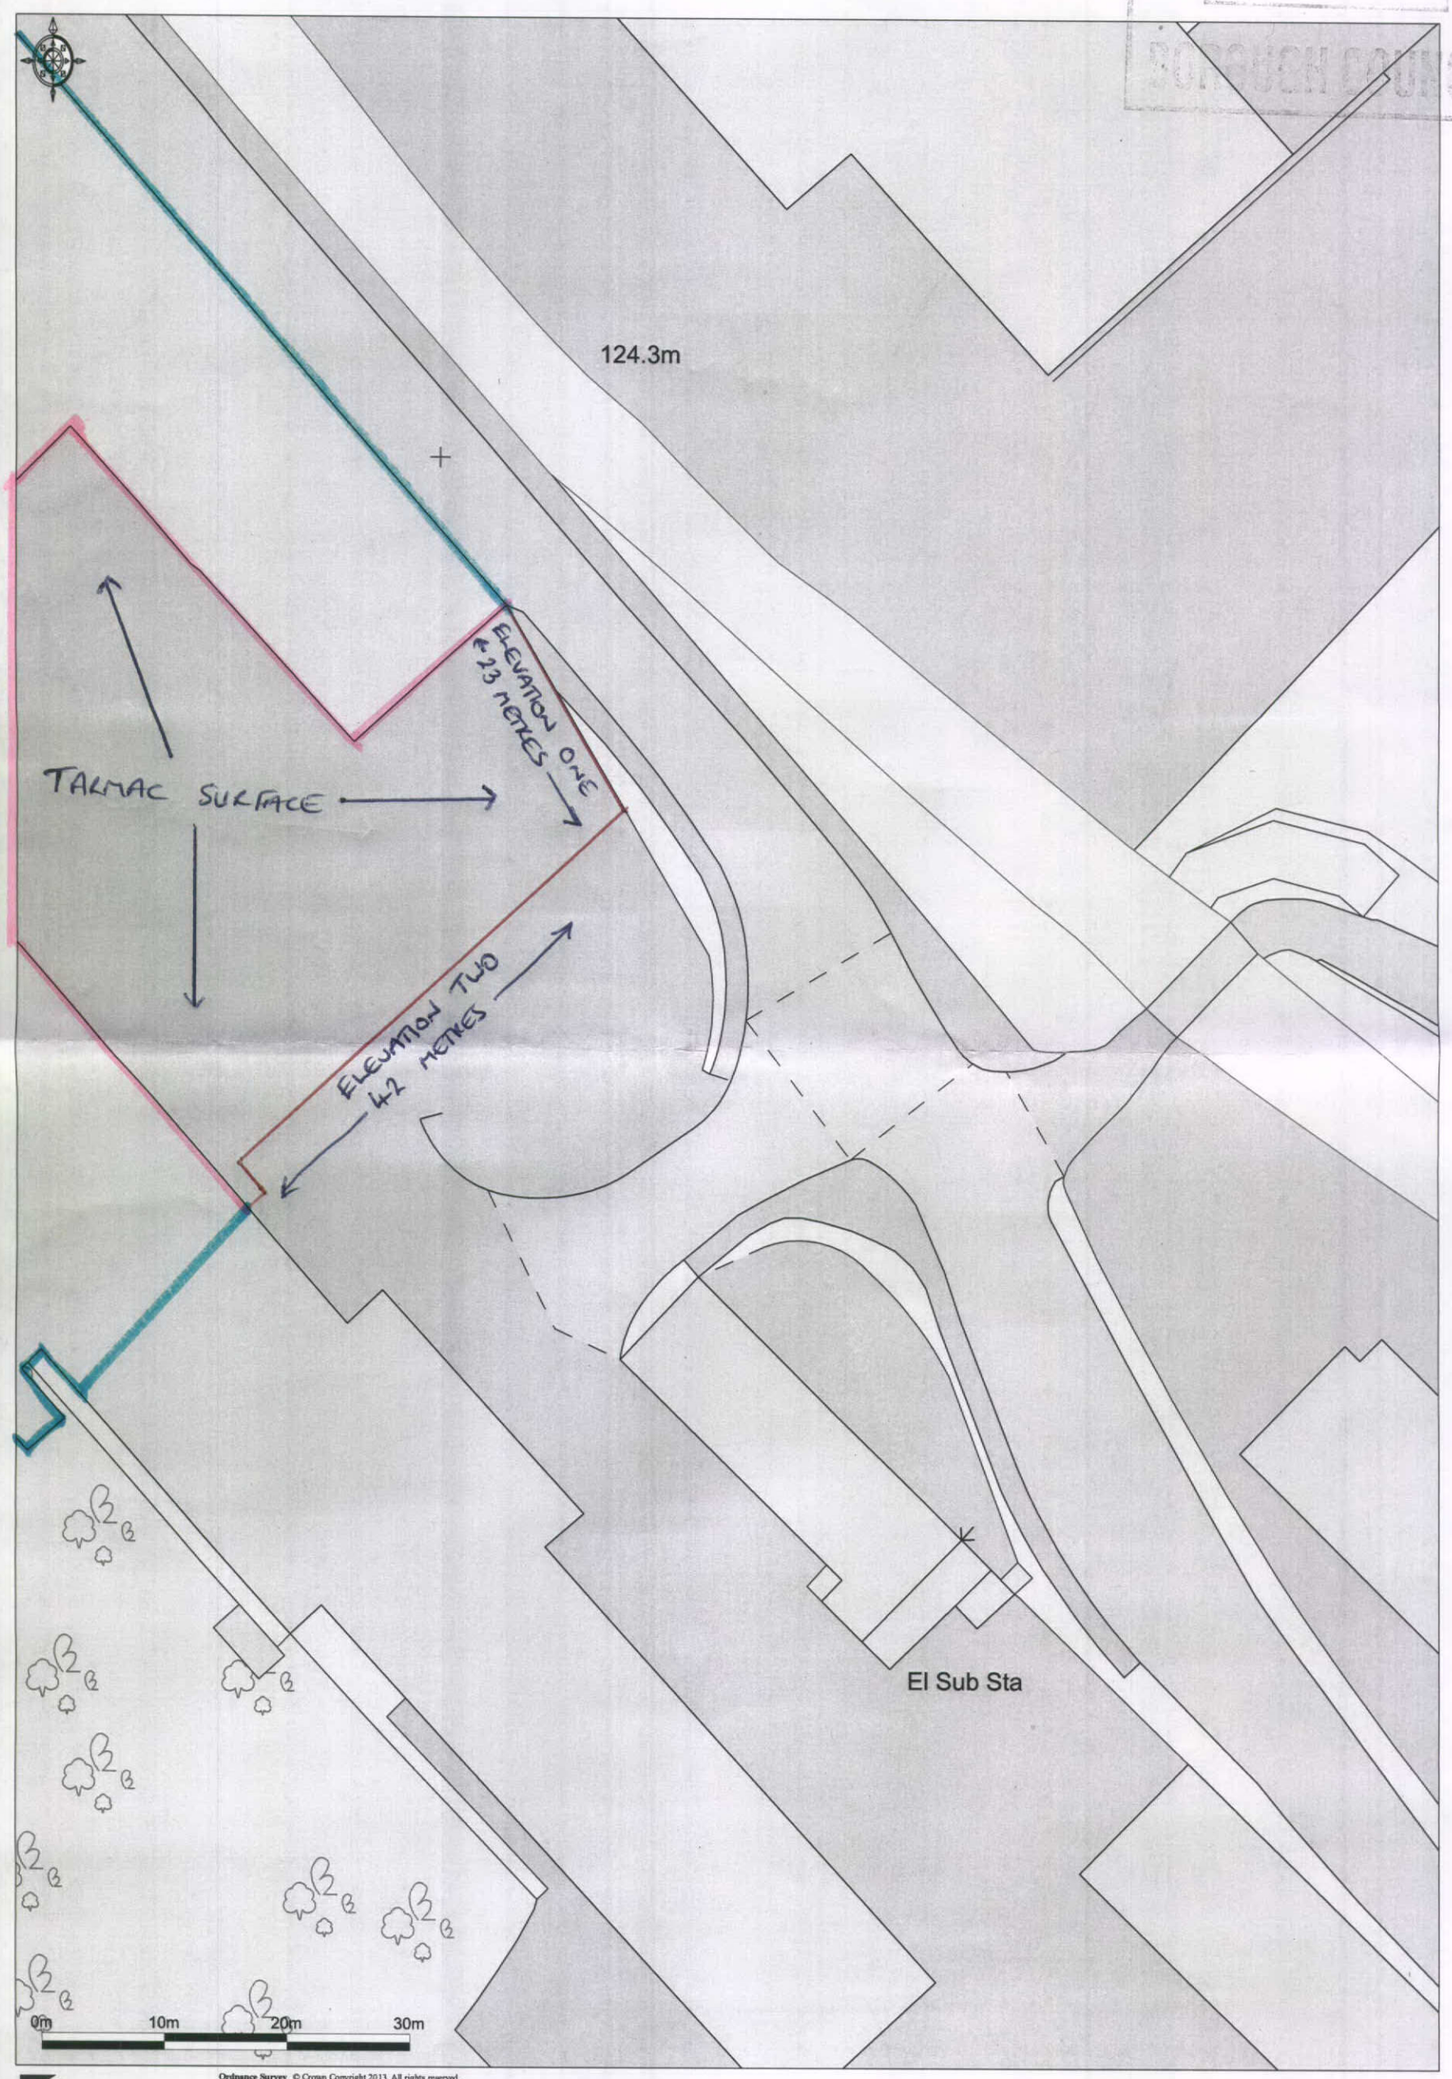

Promap®

Ordnance Survey © Crown Copyright 2013. All rights reserved.
Licence number 100022432. Plotted Scale - 1:500