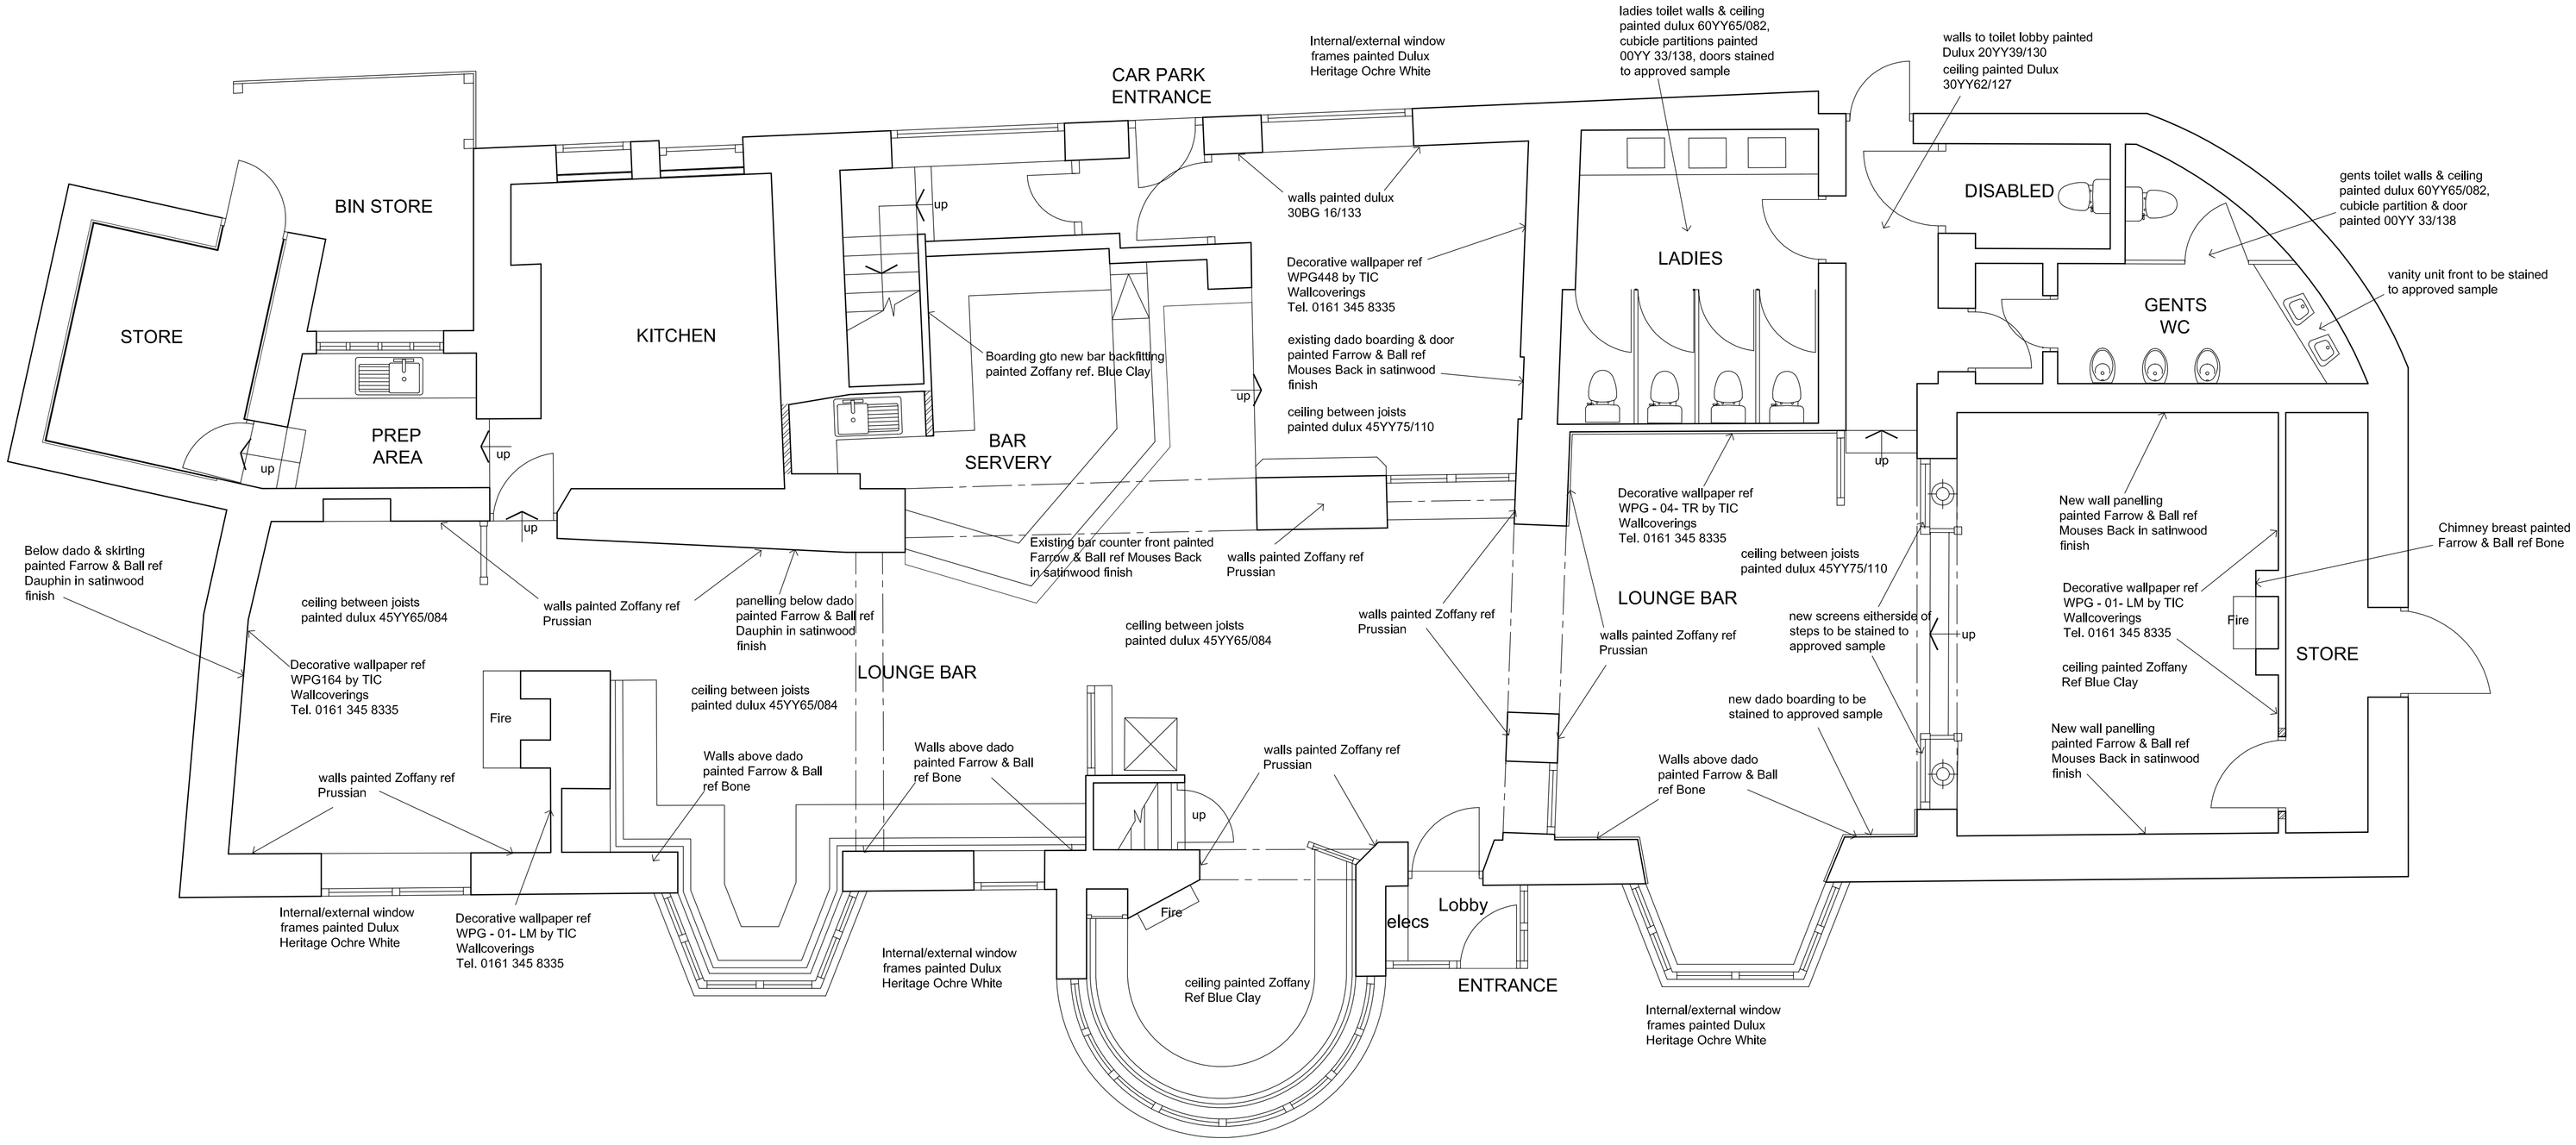


NOTES

The designs and details on this drawing are copyright and must not be reproduced without the written permission of the designer.

Contractors are to check all sizes and dimensions before setting out any site or shopwork. Any errors or discrepencies to be reported to the deisgner.

Do not scale off this drawing.

REVISIONS		DATE
REV. A	Paint colours revised	14.08.13

NOTE;

INTERNAL DECORATION

1. All existing stained doors to be lightly sanded to receive darker stain & satin varnish to approved sample.

2. All new doors & screens to be stained & varnished to approved sample.

3. All window frames & cills to be prepared as necessary to receive paint finish.

5. Existing painted skirtings to be painted dulux 71YR08/119 satin wood finish

6. All back of house walls & ceiling to be painted BS 08 B15

7. All back of house doors to be painted white eggshell finish

8. Bar counter & backfitting to receive stain & varnish to approved sample.
Bar top to be stained with lacquer finish by French Polisher to approved sample.

9. Basement cellar to be prepared as necessary to receive 2No coats Dulux Cellar Paint

EXTERNAL DECORATION

1. All window frames & cills to be prepared as necessary to receive paint finish.

3. External doors, surronds & fascias to be painted gloss finish colour to be agreed.

Zoffany Paints Tel. 08708 300 350

DRAWING DESCRIPTION
DECORATION PLAN

JOB TITLE
CHESHIRE CHEESE
37/39 HIGH STREET
BUXTON

CLIENT
EVERARDS BREWERY LTD.

DRAWN BY RB	SCALE 1:50 @ A1	
DATE JULY 2013	DRAWING NO. 1542 / 09	REVISION A
CHECKED		

John Dixon & Associates Ltd,
618 Oldham Road,
Failsworth,
Manchester,
M35 9JQ.

TEL : 0161 682 0964
FAX : 0161 683 4106
E-MAIL : info@johndixon.co.uk

jda
architecture
interior design
project management