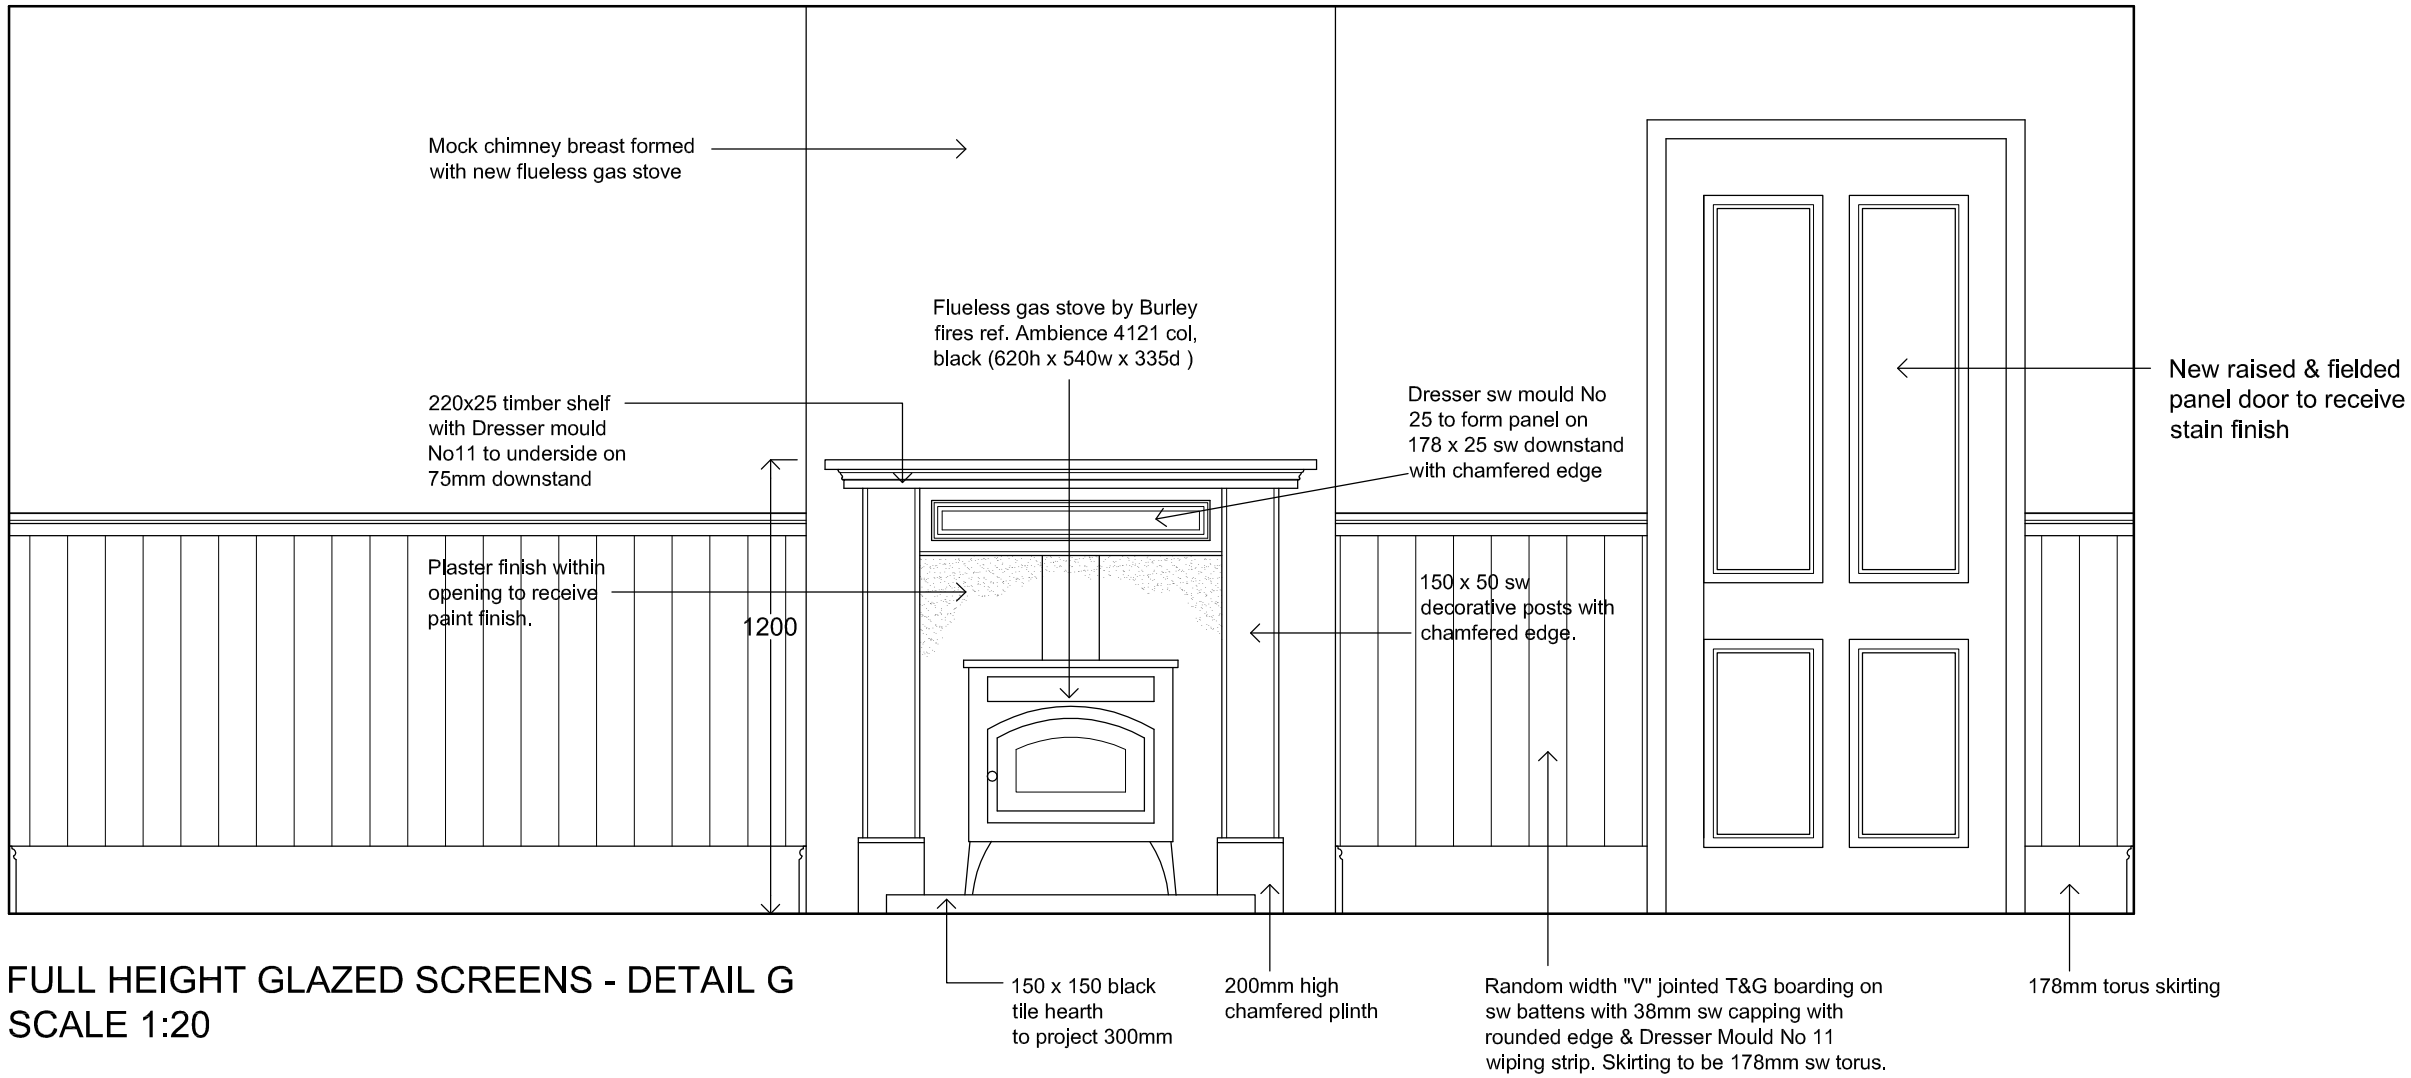

FULL HEIGHT GLAZED SCREENS - DETAIL G
SCALE 1:20