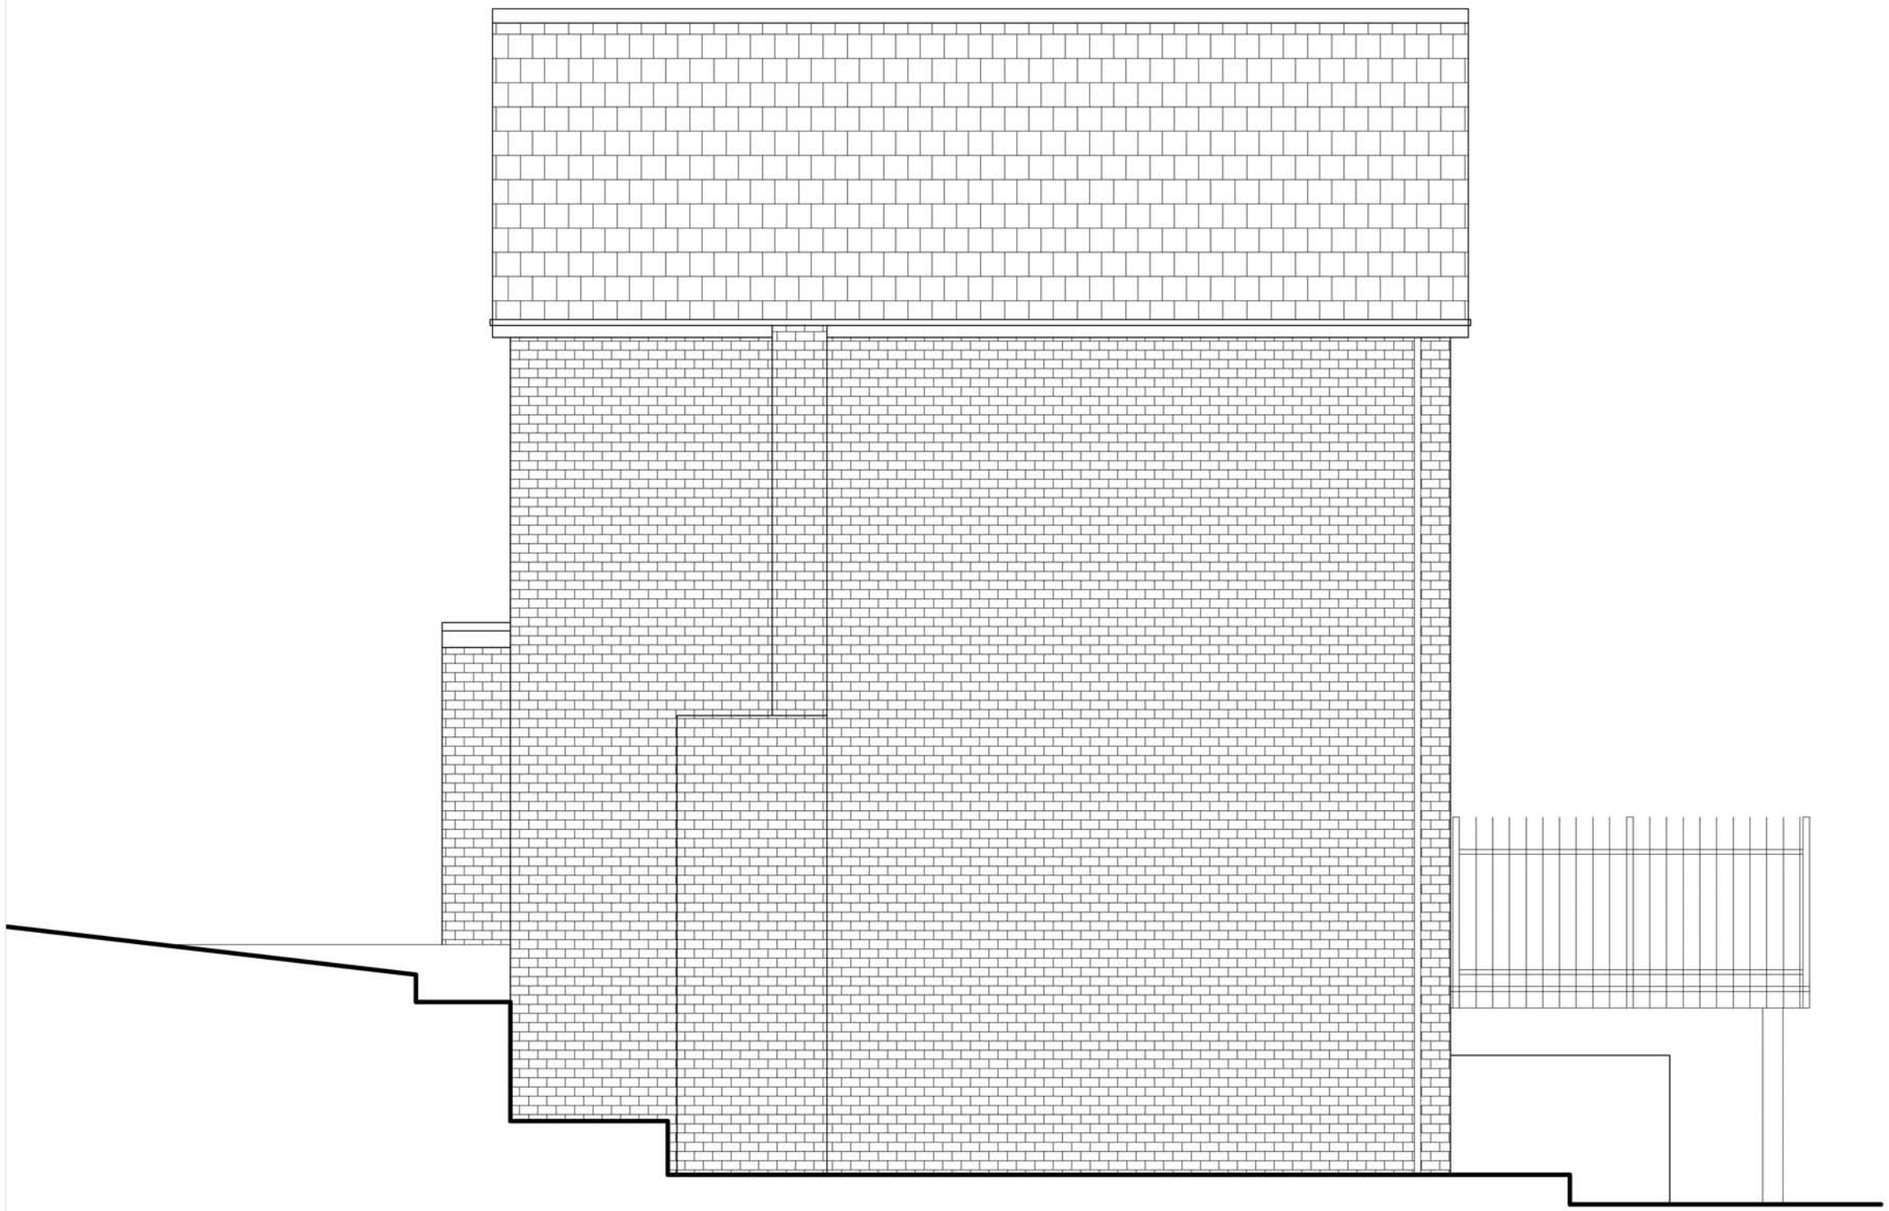

South Elevation

Jolley & Co
Land and Property Services

Ref: PP-02651891

No.	Revision/Issue	Date

127a Buxton Rd
High Lane
Stockport
SK6 8DX

Jolley & Co

House extension proposal

Client: Mr & Mrs Salah
70 Mellor Road
New Mills
Stockport
High Peak

Project	EX/SAL/JC	Sheet	Existing South Elevation
Date	14/05/2013		
Scale	1/50		