


Existing rear elevation.




Existing side elevation.




Proposed rear elevation.

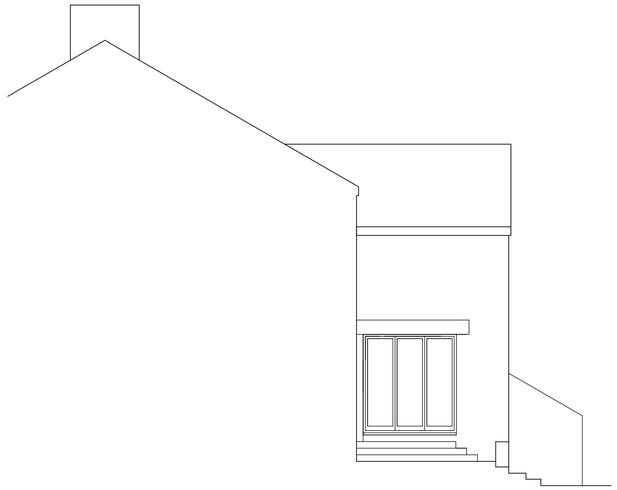

Proposed side elevation.

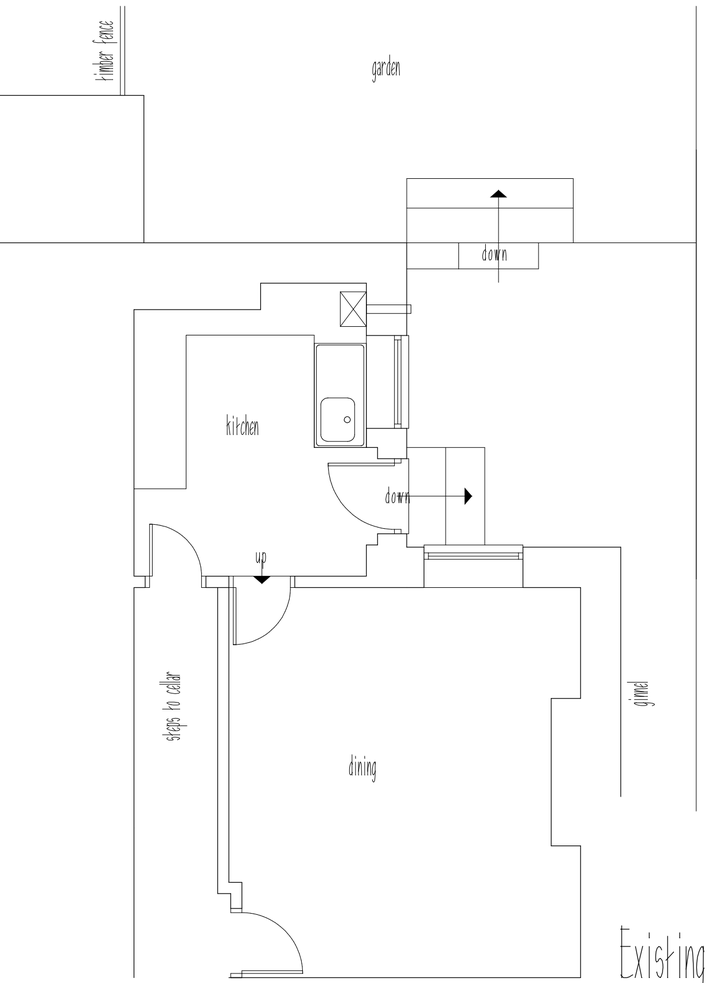

Existing floor plan.

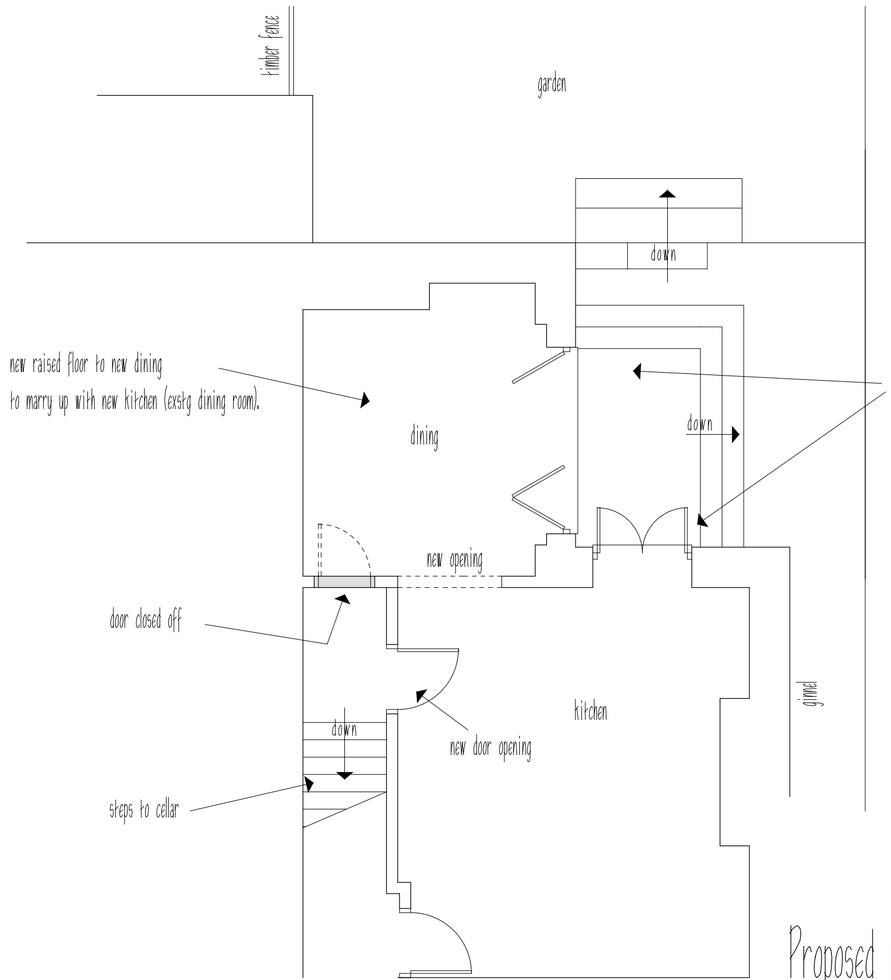

Proposed floor plan.

REVISIONS:
A. Door sidelights altered. 10.6.13
B. Door changed to b fold. 5.9.2013

THIS DRAWING IS NOT TO BE COPIED OR REPRODUCED
WITHOUT THE PRIOR WRITTEN CONSENT OF PLANMART LTD.

PLANMART

Client:
Mr. Dauncey,
25 Lord St, Glossop. SK13 7DN.

Project:
Proposed door and window alterations and internal alterations.

Title:
Existing and proposed plans and elevations.

Scale: 1:50 & 1:100. A2 sheet.

Drawn:	Date:
MH	June 2013
Project no.: 2457	Drawing no.: 2457-1B

PLANMART LIMITED
53A High St. West, Glossop,
Derbyshire SK13 8AZ.
Tel: 01457 863153 E mail: planmart@btconnect.com