

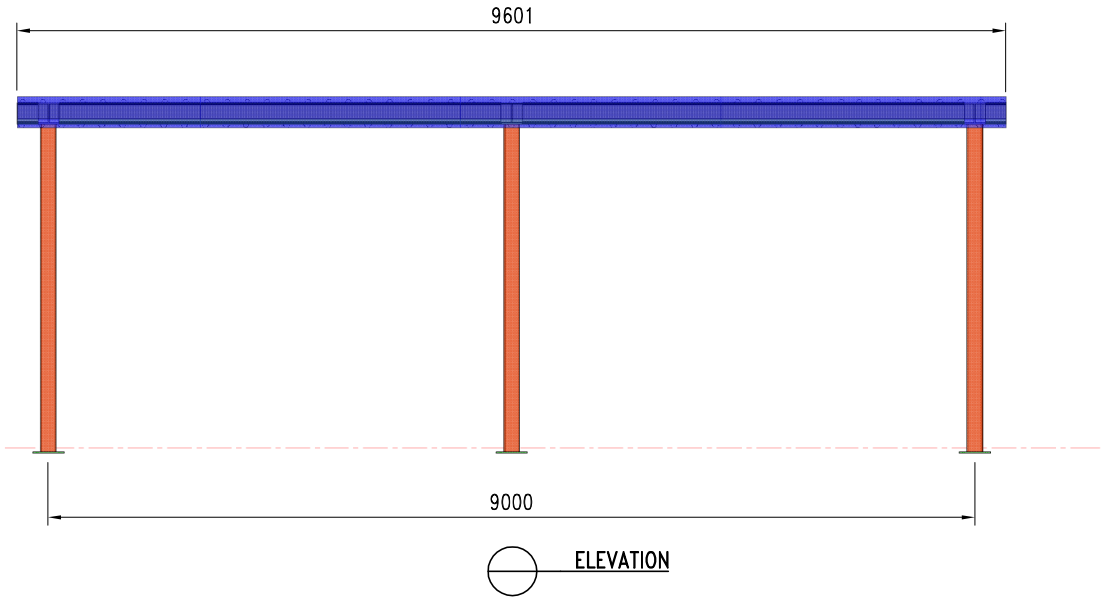



ELEVATION

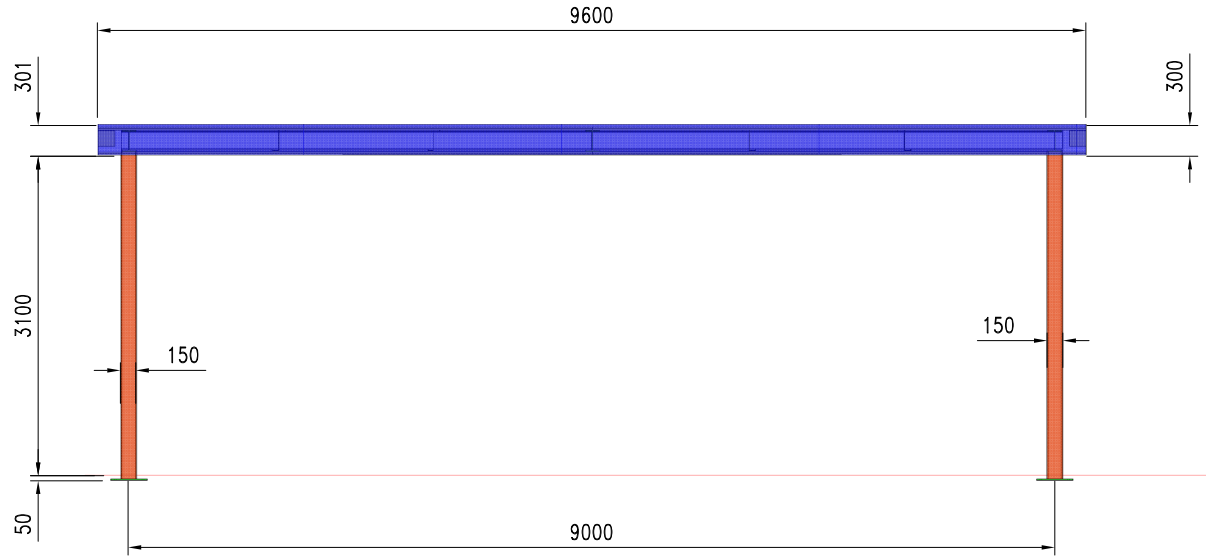

SIDE ELEVATION

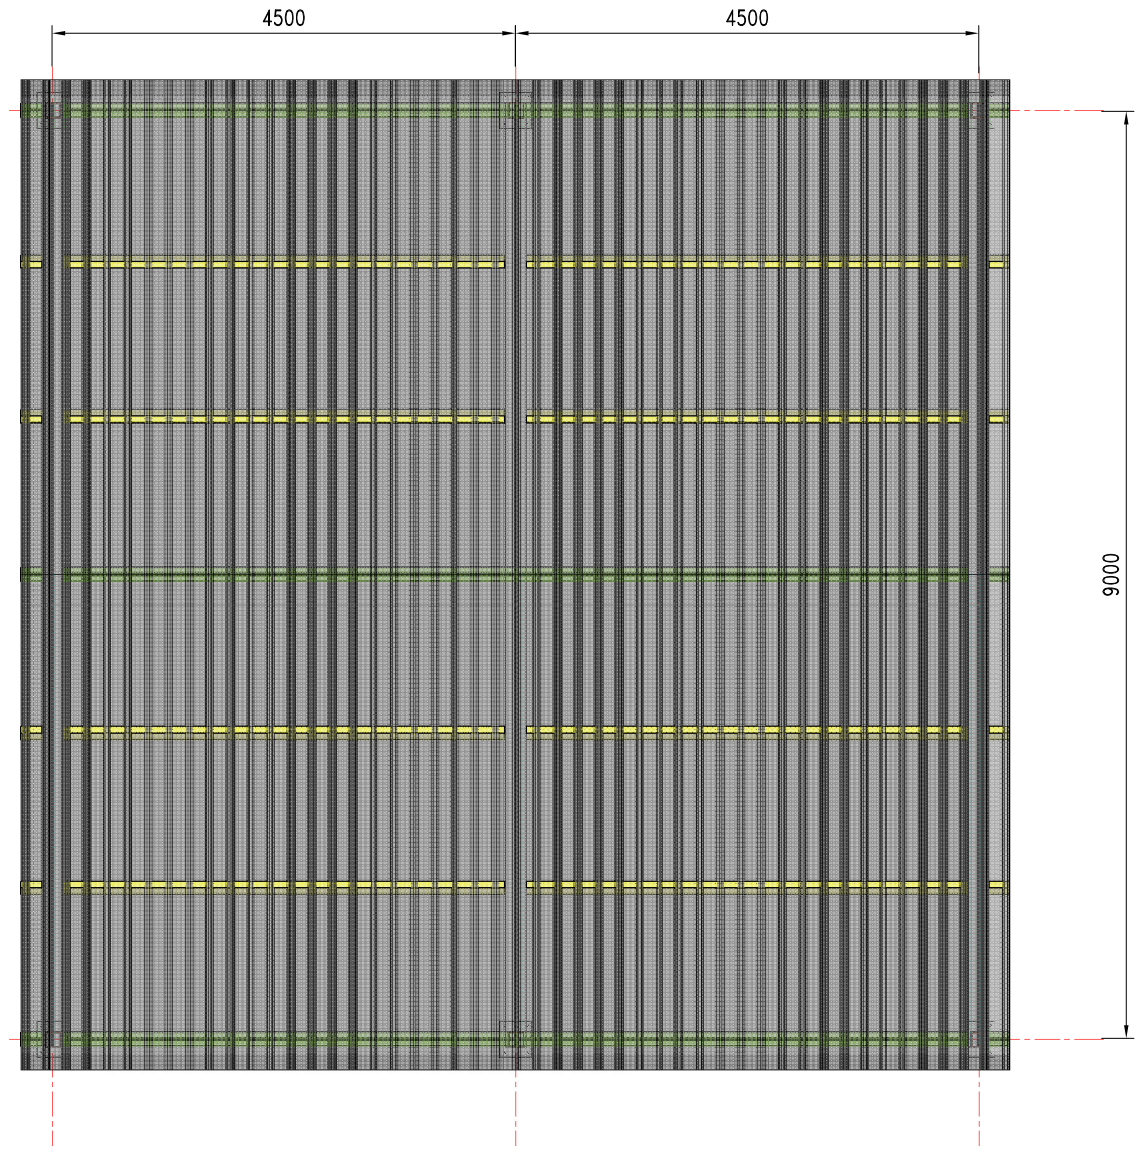

PLAN

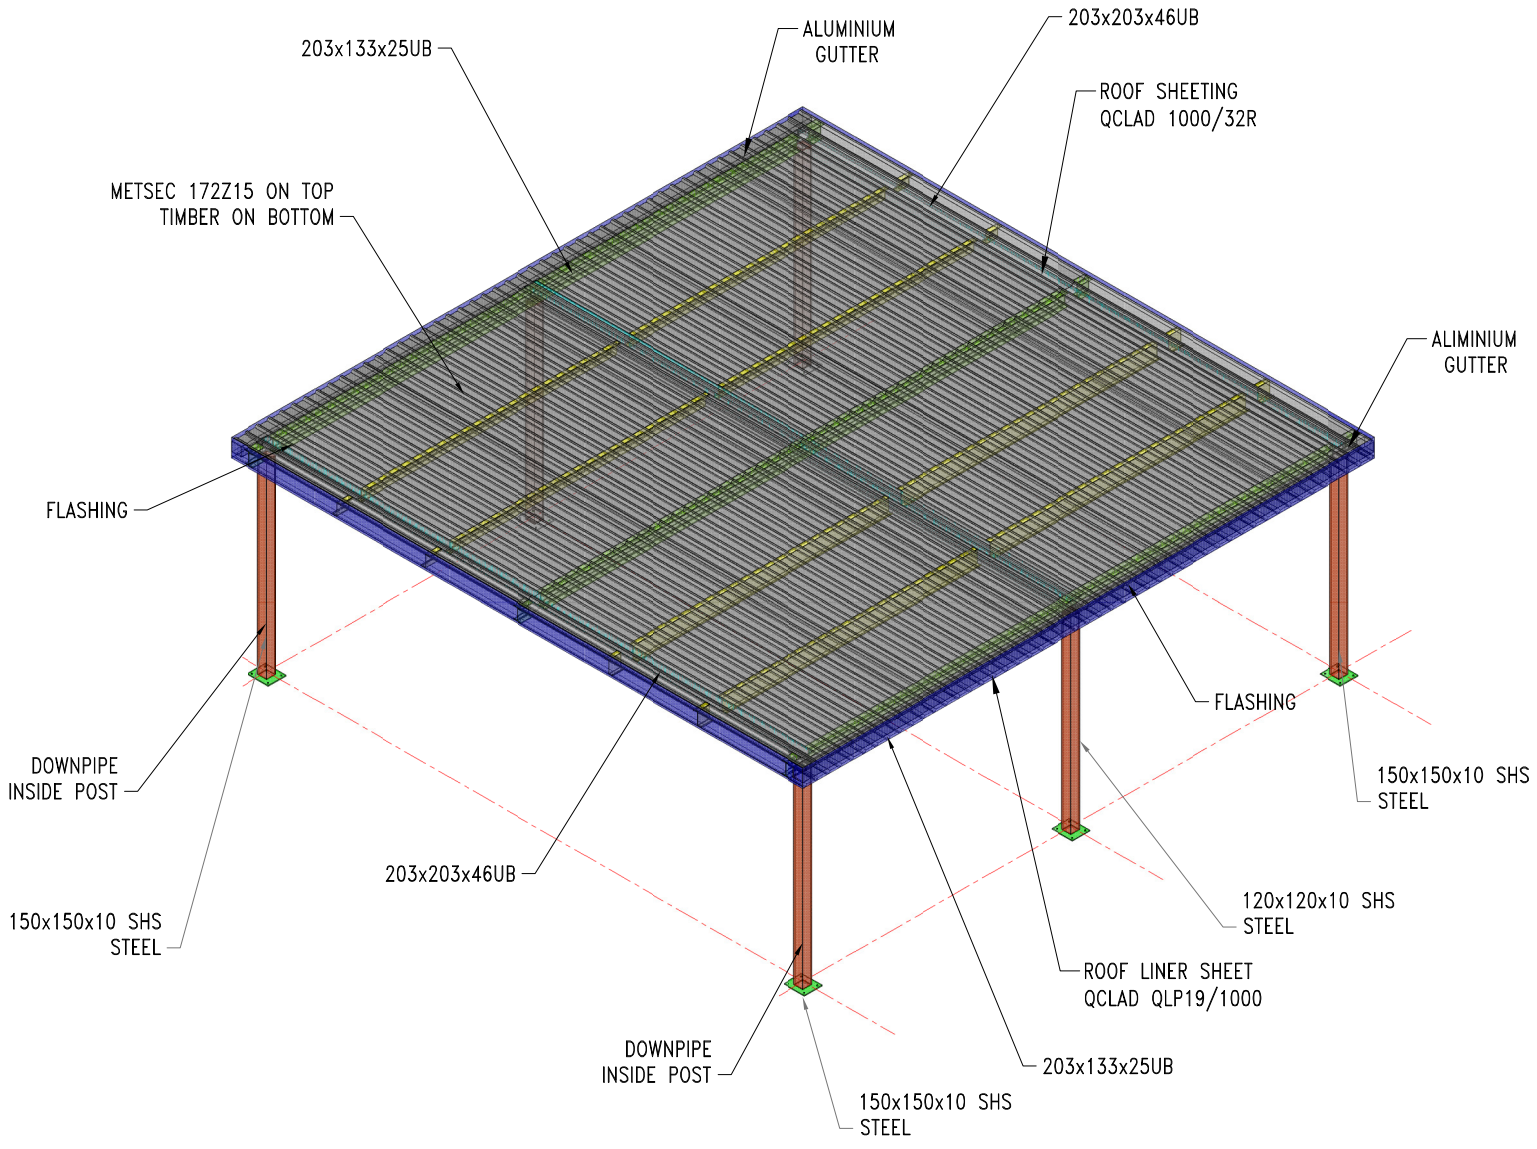

NB: ALL DIMENSIONS TO BE CONFIRMED ON SITE

PLASTICS IN CONSTRUCTION LTD.	TITLE: CANOPY	DRN BY: LUBOS	PROJECT : VAN TEMPLATE
	SCALE: 1 : 75	CHECKED BY:	CLIENT : TESCO
	DRAWING No: TCC–3–01 rev.B	DATE: 21/04/12	