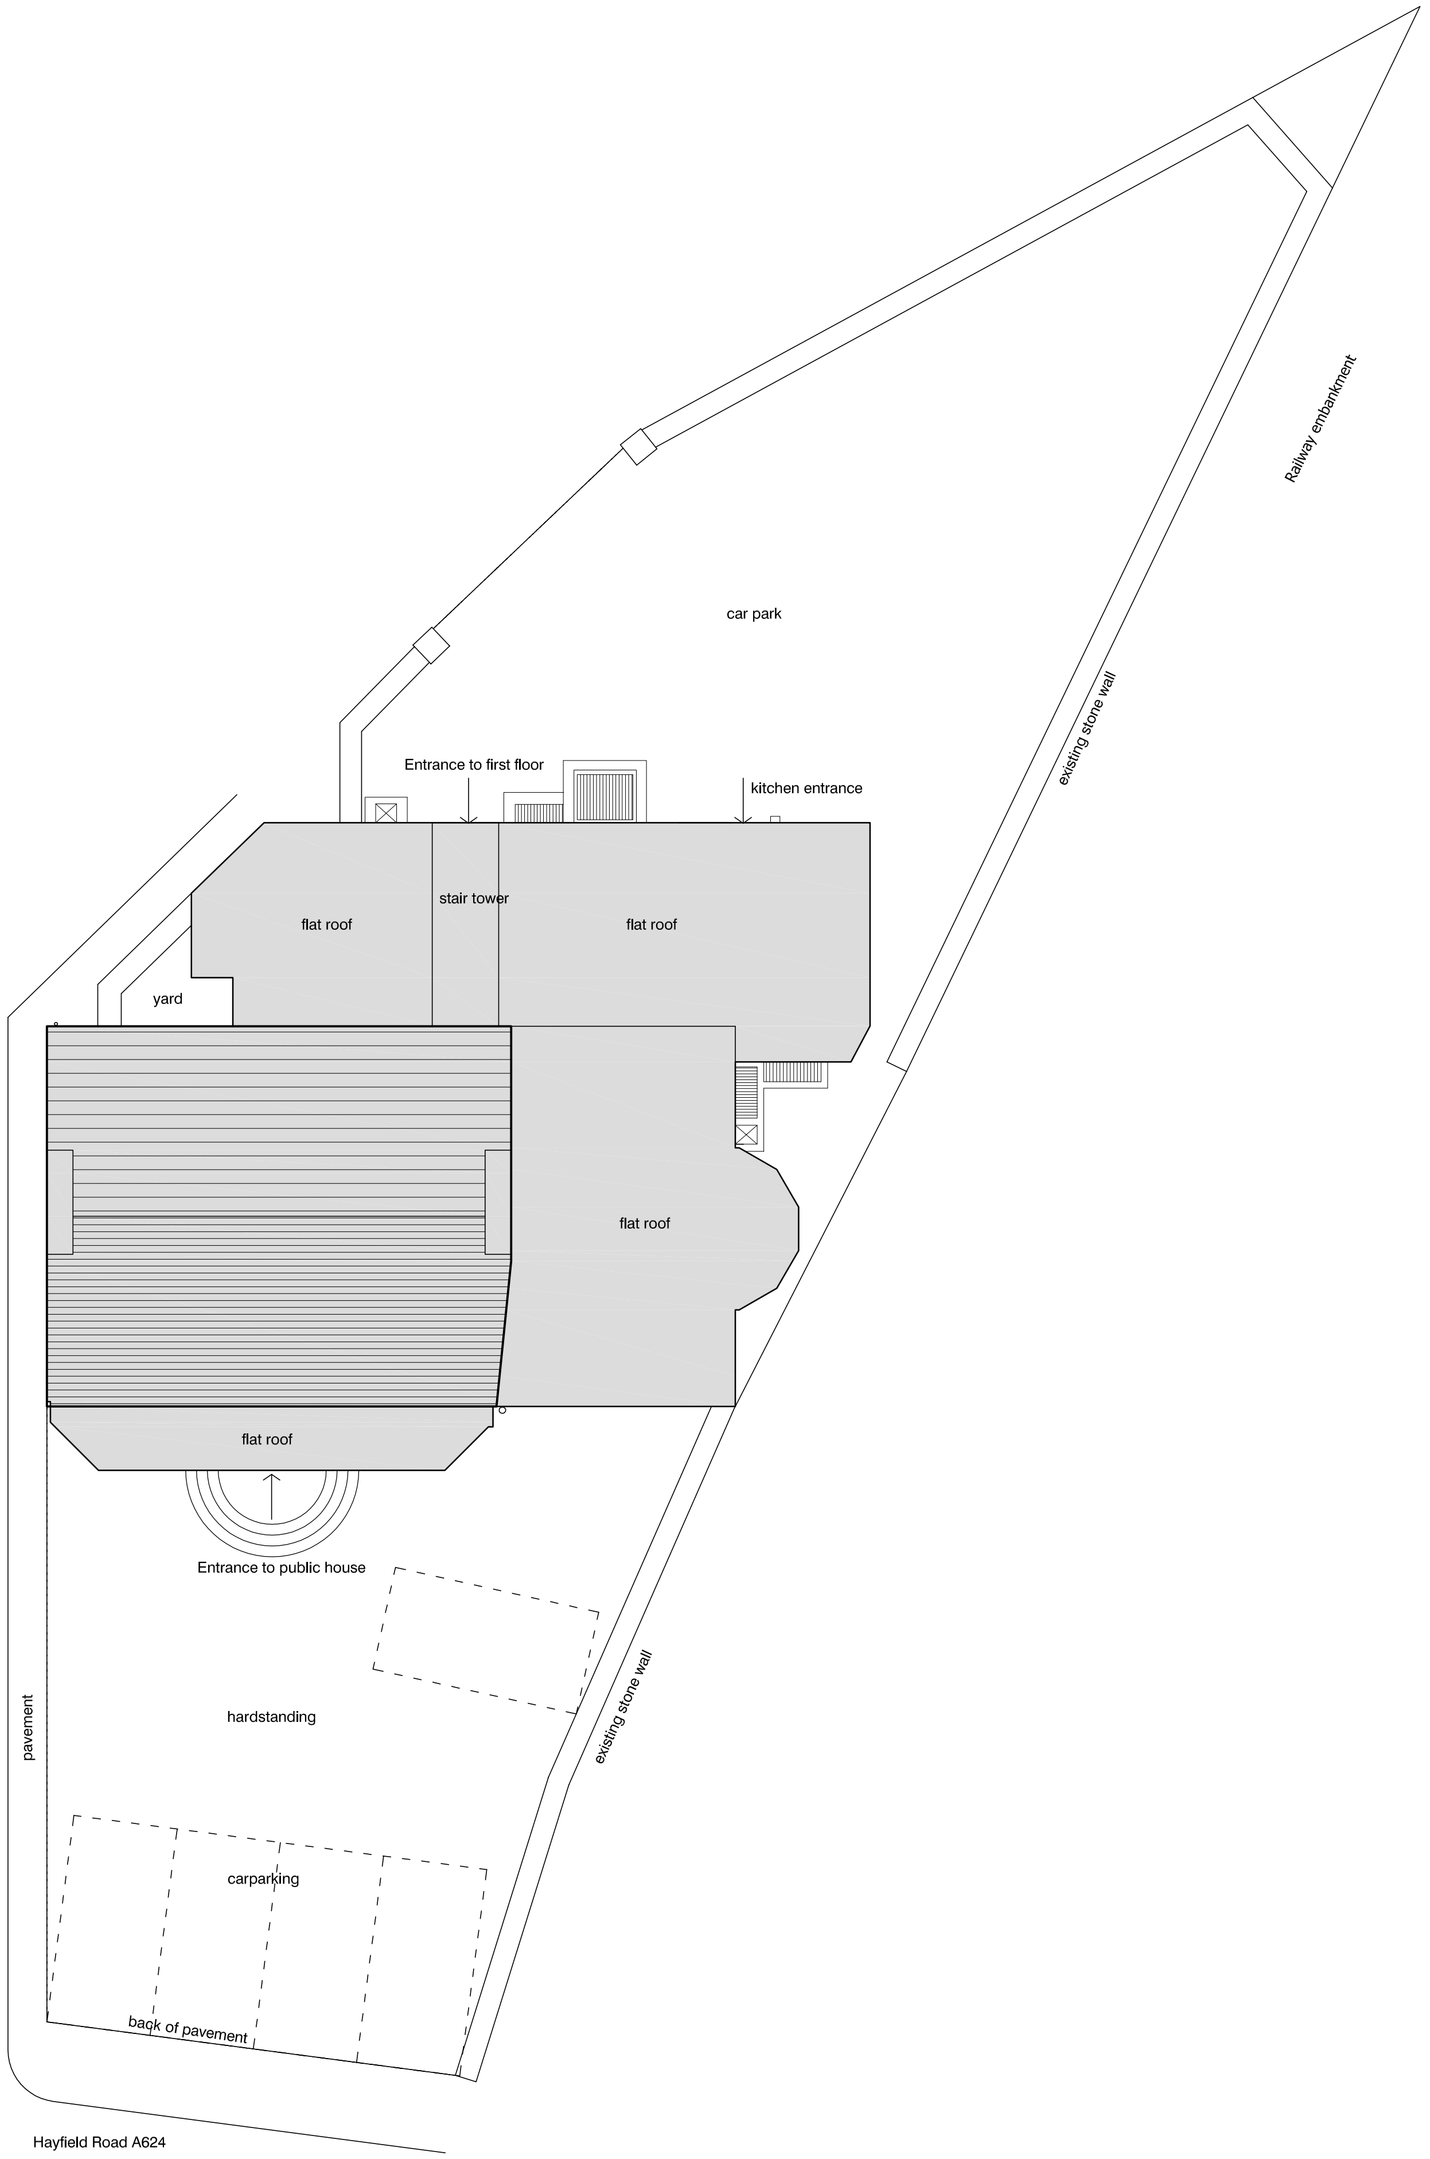

Existing Site Plan

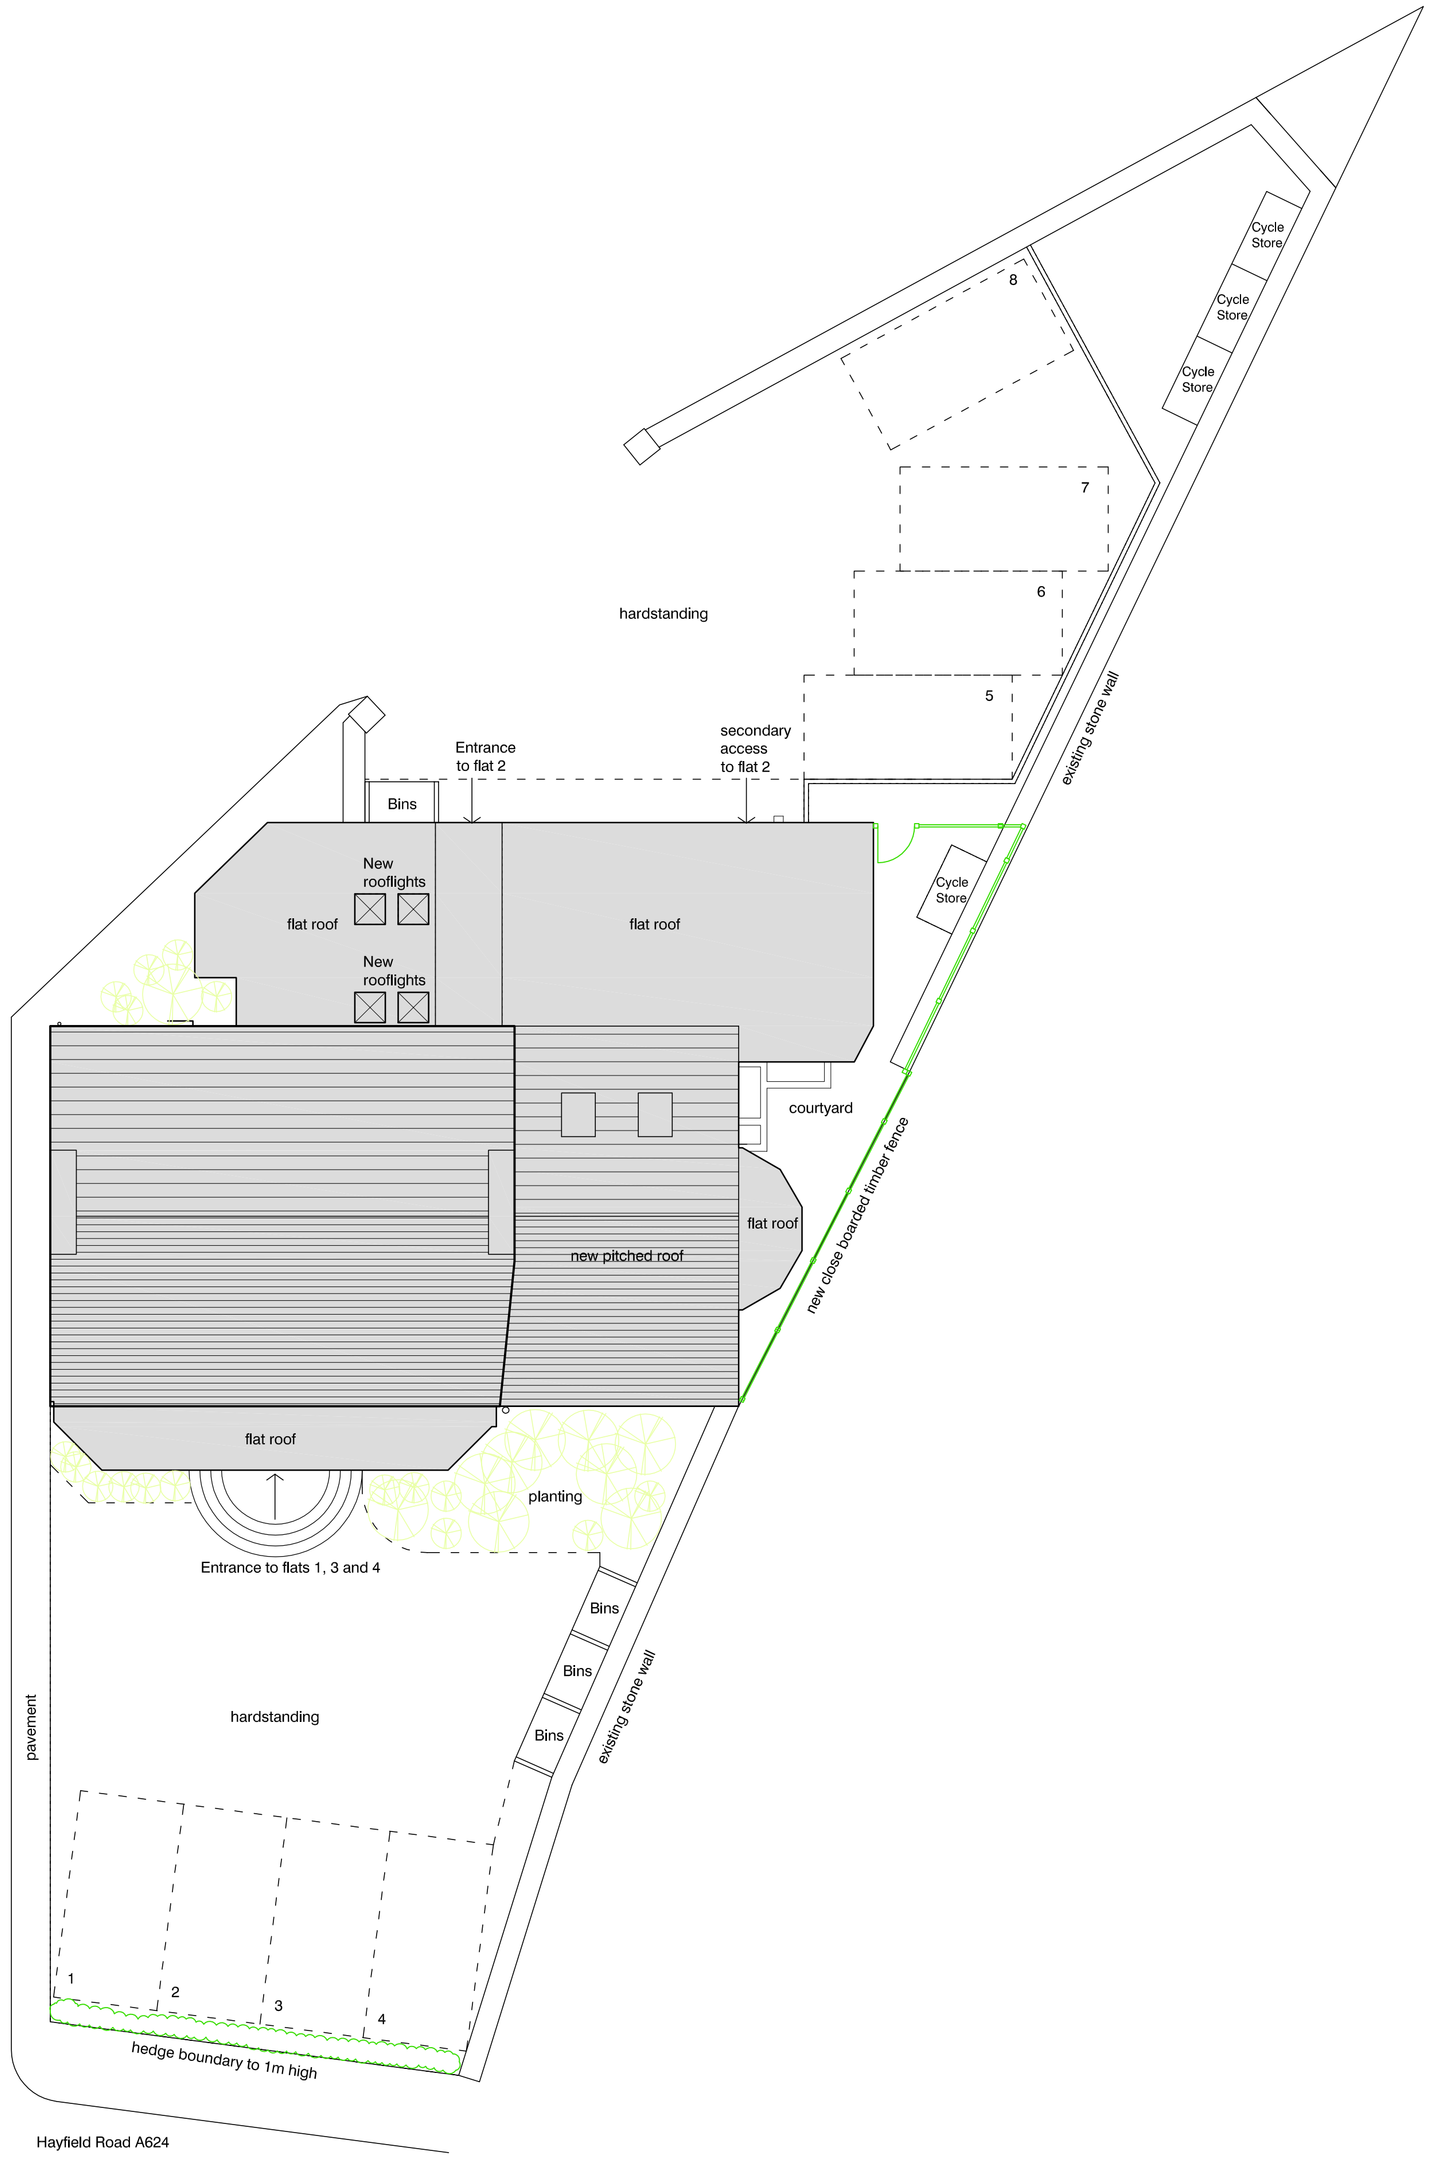

Proposed Site Plan

North

HIGH PEAK ARCHITECTS LTD
2nd Floor, Wharf House, Wharf Road, Whaley Bridge, High Peak, Derbys SK23 7AD
Tel: 01663 719717 Website: highpeakarch.com Email: hpa@highpeakarch.com

Conversion to flats

Crown and Mitre, New Smithy

Existing and Proposed Site Plan

1164.03

Scale: 1:100 Date: March 2013 DO NOT SCALE OFF THIS DRAWING Rev: