


HPK/2013/0489

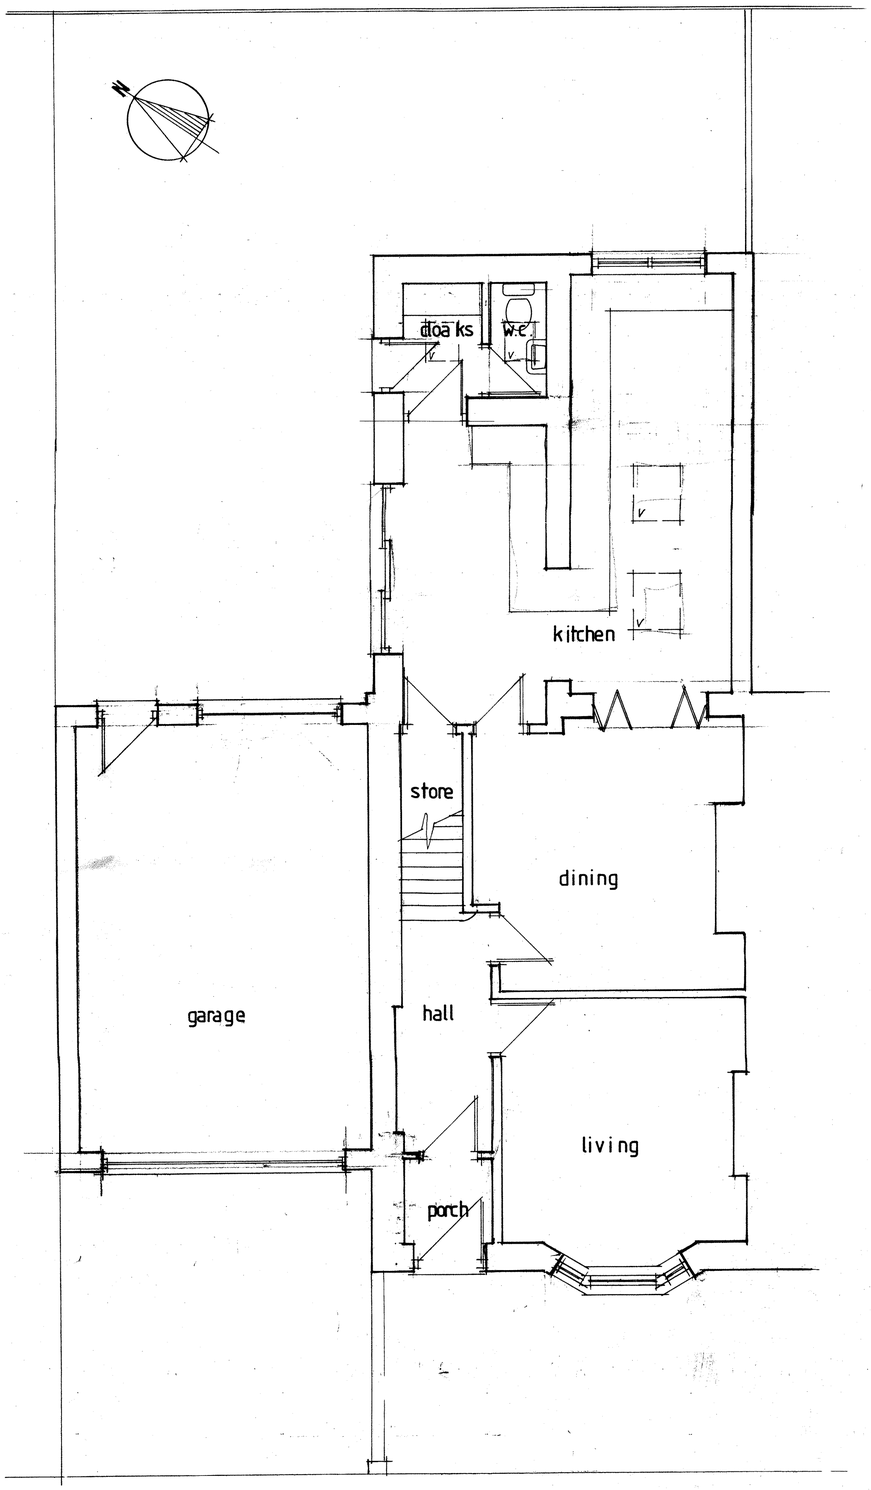

PROPOSED GROUND FLOOR PLAN

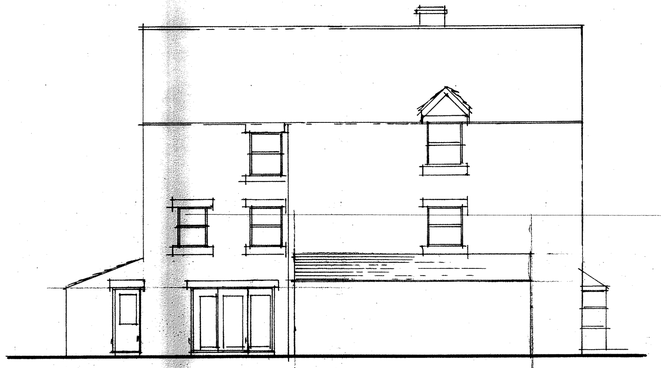


PROPOSED NORTH-WEST ELEVATION

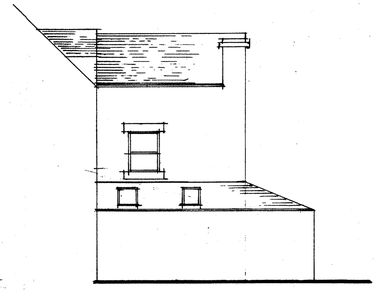


PROPOSED SOUTH - EAST ELEVATION



PROPOSED SOUTH-WEST ELEVATION

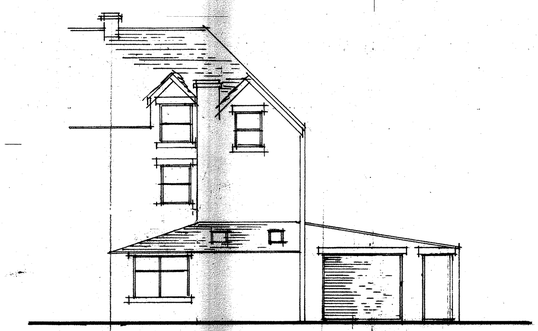

PROPOSED NORTH-EAST ELEVATION

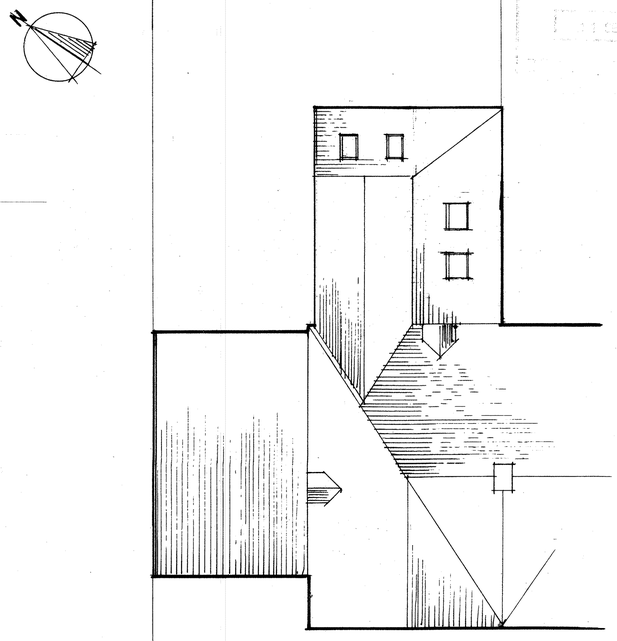

PROPOSED SITE LAYOUT PLAN

MR C COX
5 GRANGE ROAD
BUXTON

PROPOSED PLANS AND ELEVATIONS

AUG 2013 | SCALE 1/50 & 1/100