


HPK/2013/0489

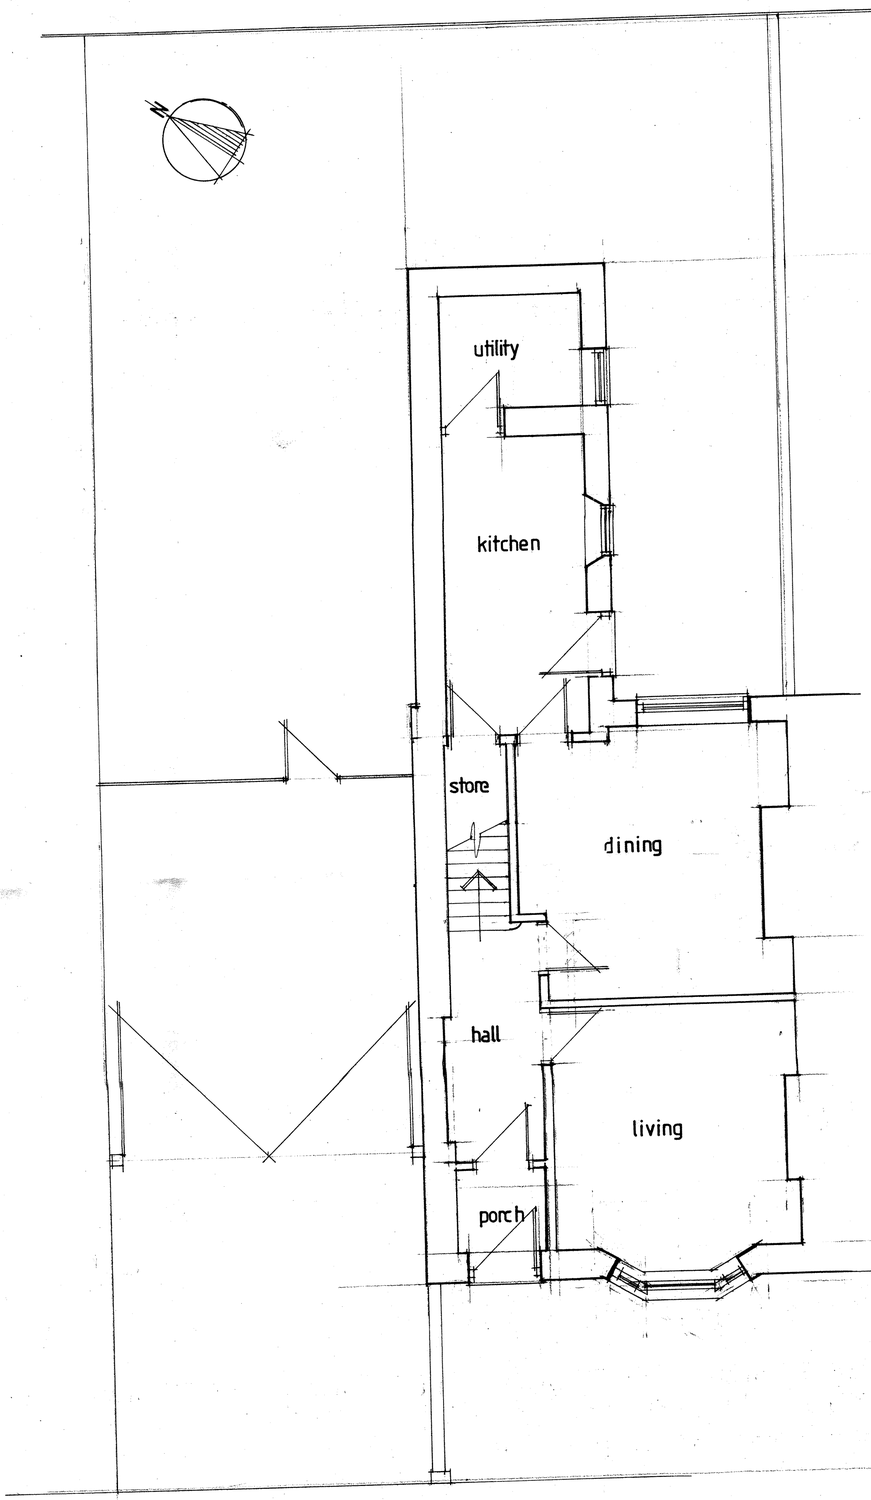


EXISTING GROUND FLOOR PLAN

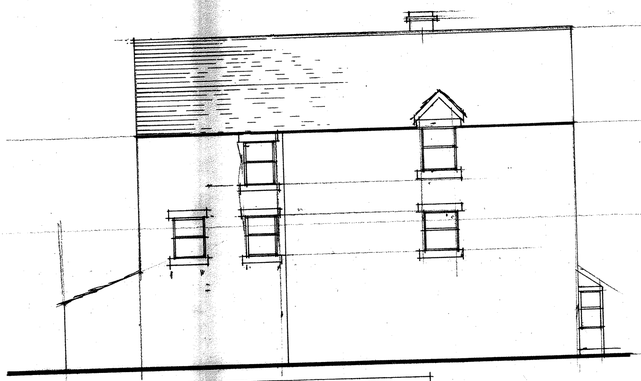


EXISTING NORTH-WEST ELEVATION

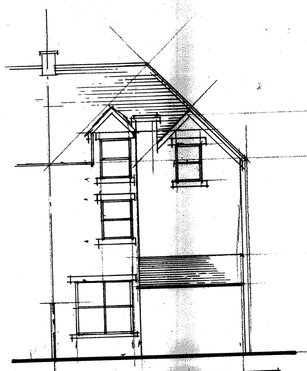


EXISTING NORTH-EAST ELEVATION

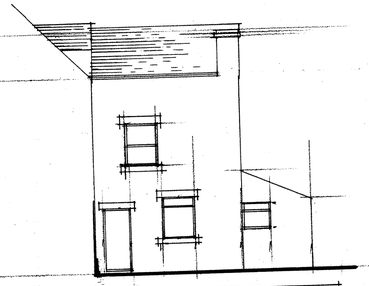

EXISTING SOUTH-EAST ELEVATION

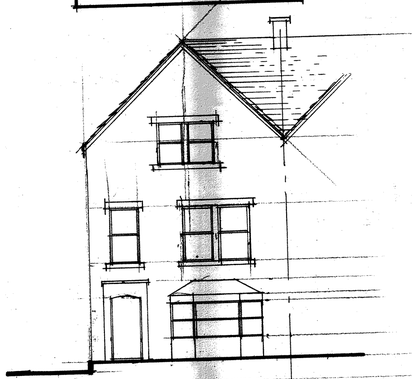

EXISTING SOUTH-WEST ELEVATION

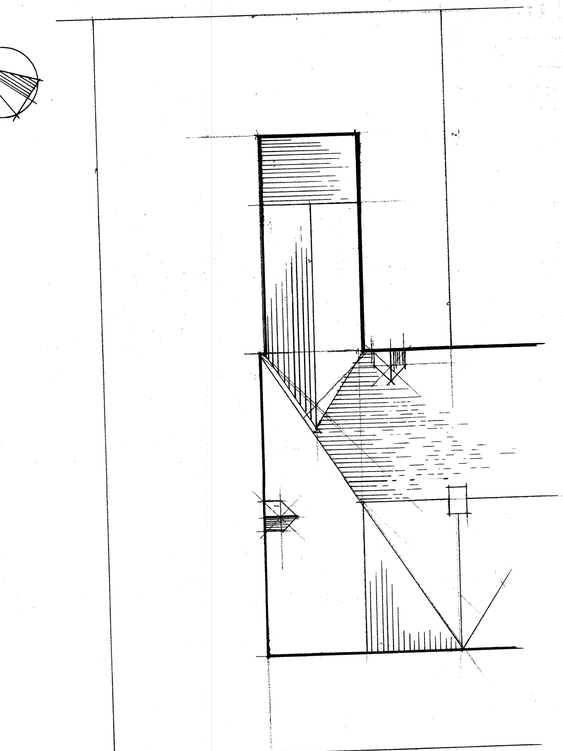

EXISTING SITE LAYOUT PLAN

MR C COX
5 GRANGE ROAD
BUXTON

EXISTING PLANS AND ELEVATIONS

AUG 2013 | SCALE 1/50 & 1/100