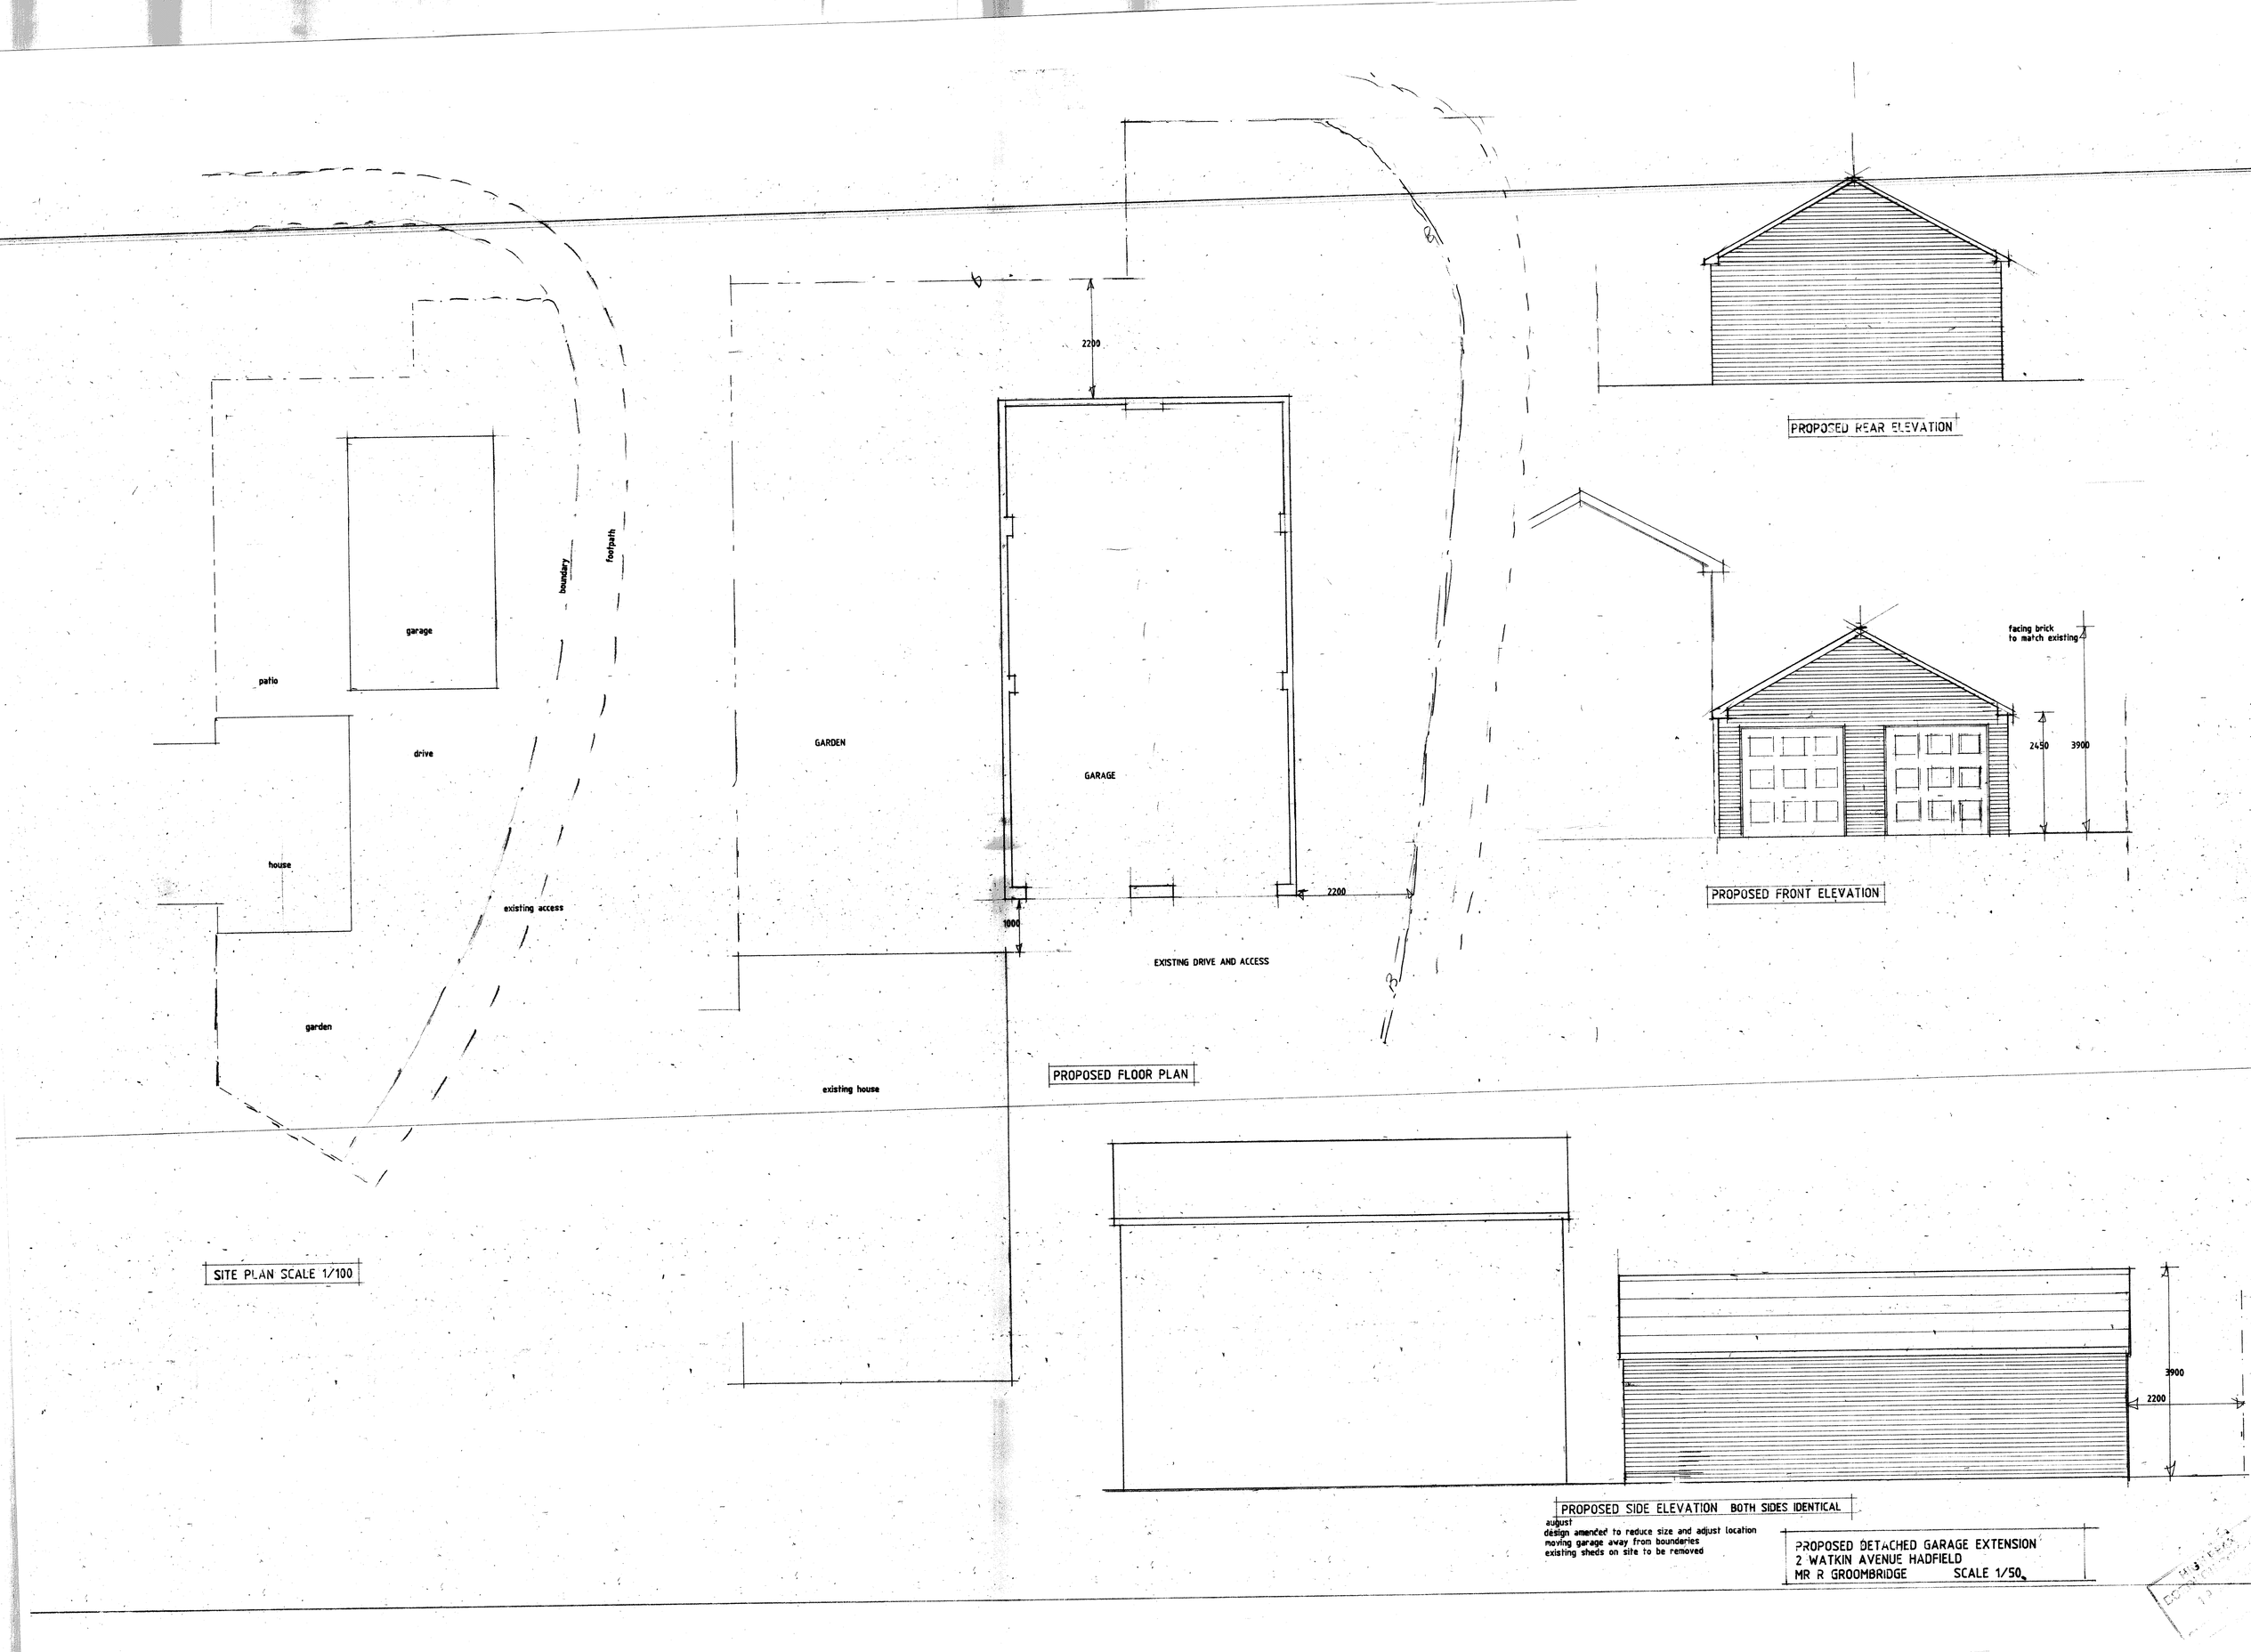


SITE PLAN SCALE 1/100

august
design amended to reduce size and adjust location
moving garage away from boundaries
existing sheds on site to be removed

PROPOSED DETACHED GARAGE EXTENSION
2 WATKIN AVENUE HADFIELD
MR R GROOMBRIDGE SCALE 1/50