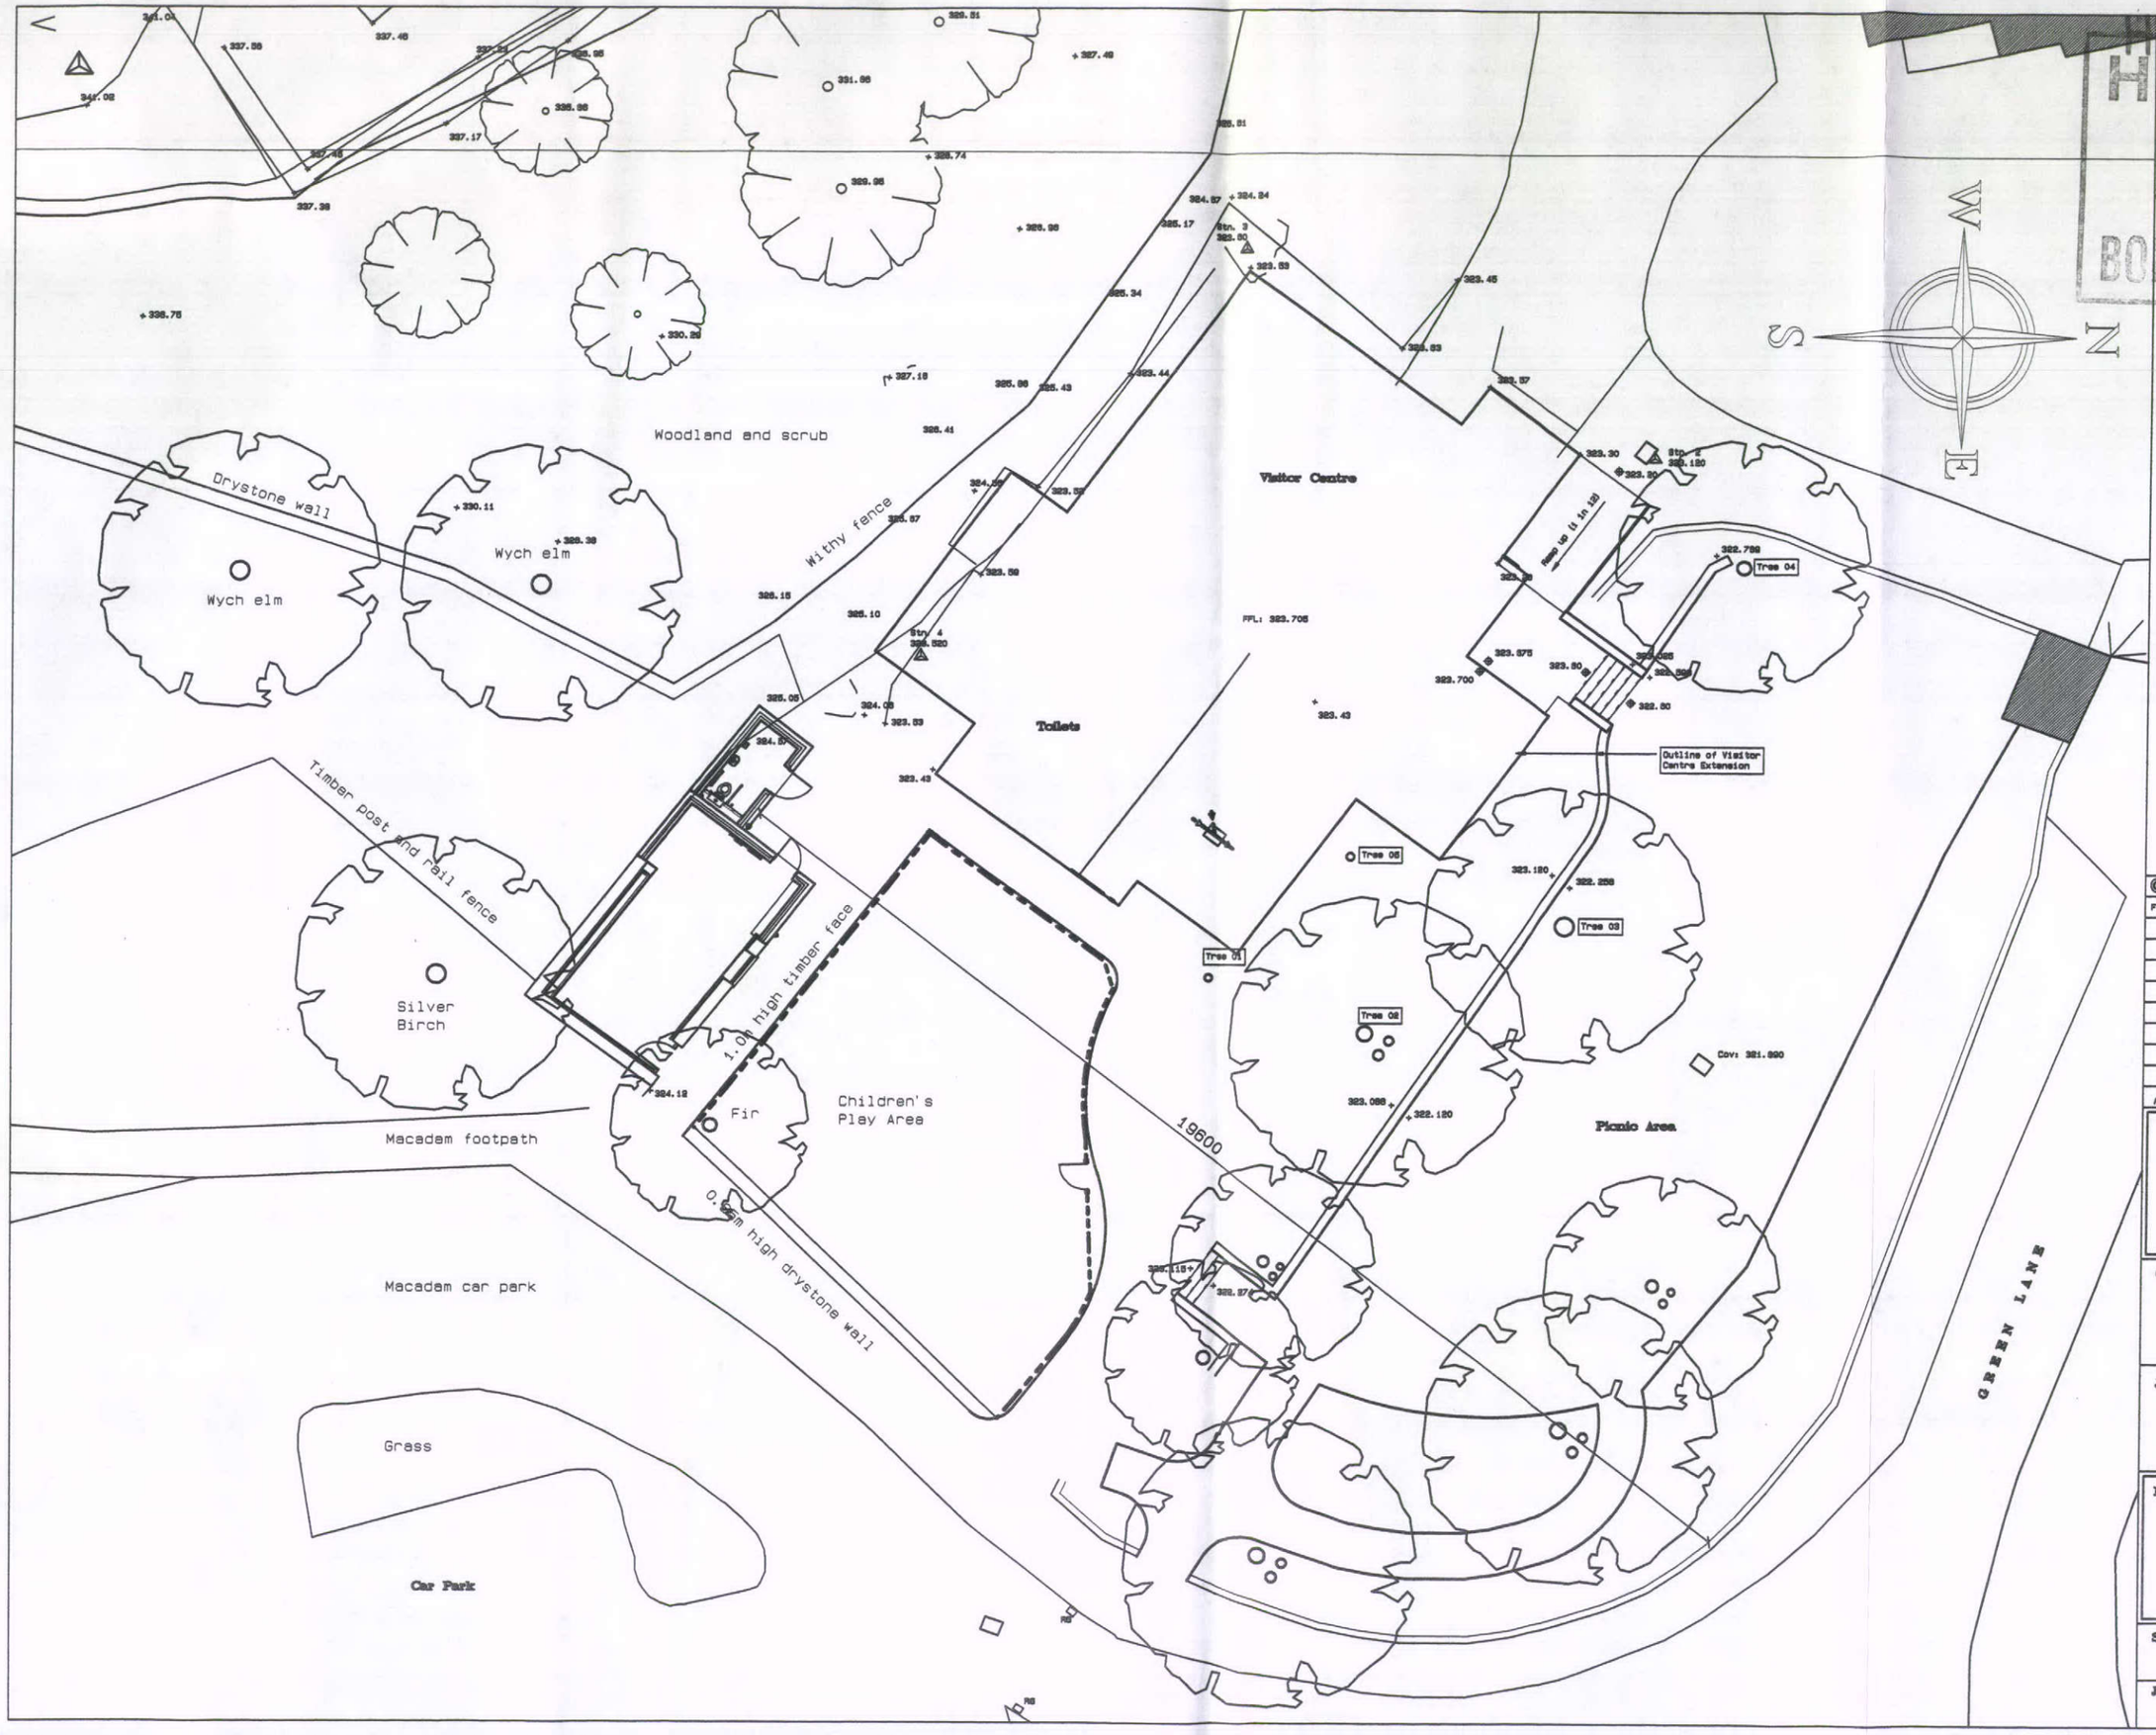

HPK/2013/0471
HIGH PEAK
17 SEP 2013
BOROUGH COUNCIL

©Copyright 2013 Price Dinsdale Associates Ltd.

File: c:\drawings\poole\bcsi0.drw

Rev	Date	Initials	Description

PDA GROUP
PRICE DINSDALE ASSOCIATES LIMITED
8, The Quadrant, Buxton
Derbyshire SK17 6AW
Tel. Buxton (01 298) 26 234

Client
Buxton Civic Association Ltd.

Job Title
Proposed Disabled W/C, Poole's Cavern Visitor Centre, Buxton

Drawing Title
Block Plan

Scale
1 : 200

Job No	Drawing No	Rev.
1303	03	