

HPK/2013/0480
HIGH PEAK
16 SEP 2013
BOROUGH COUNCIL

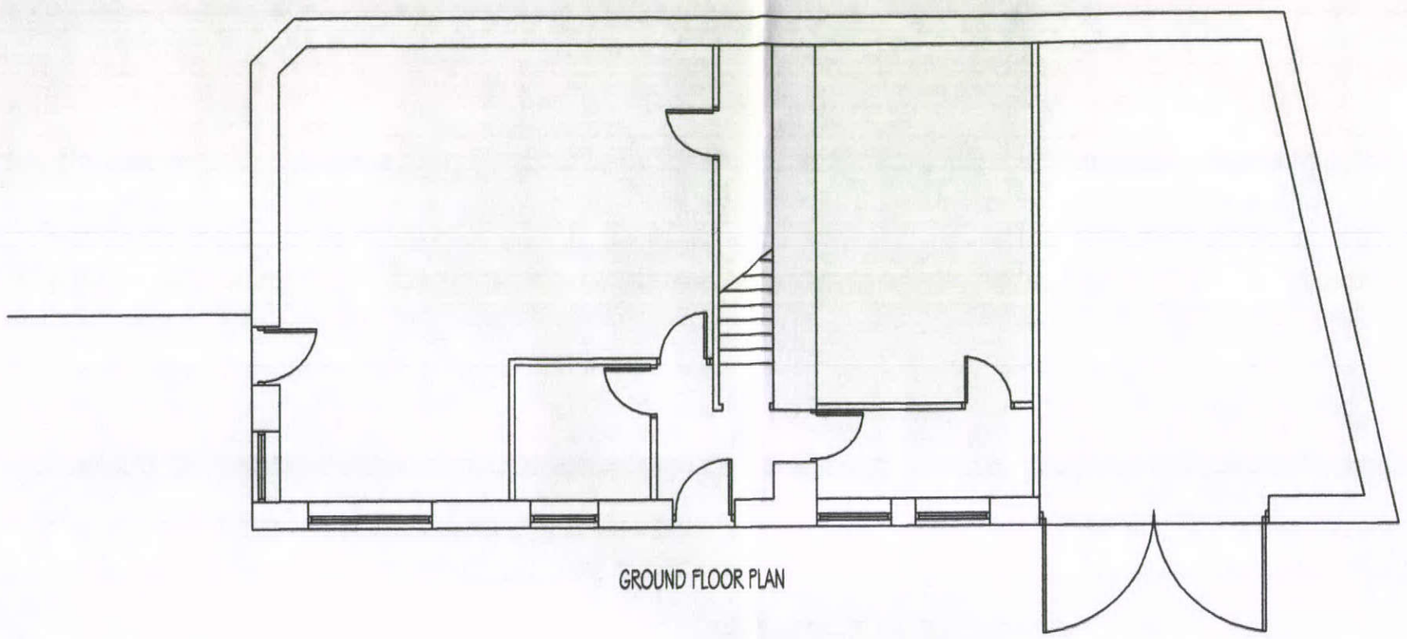

GROUND FLOOR PLAN

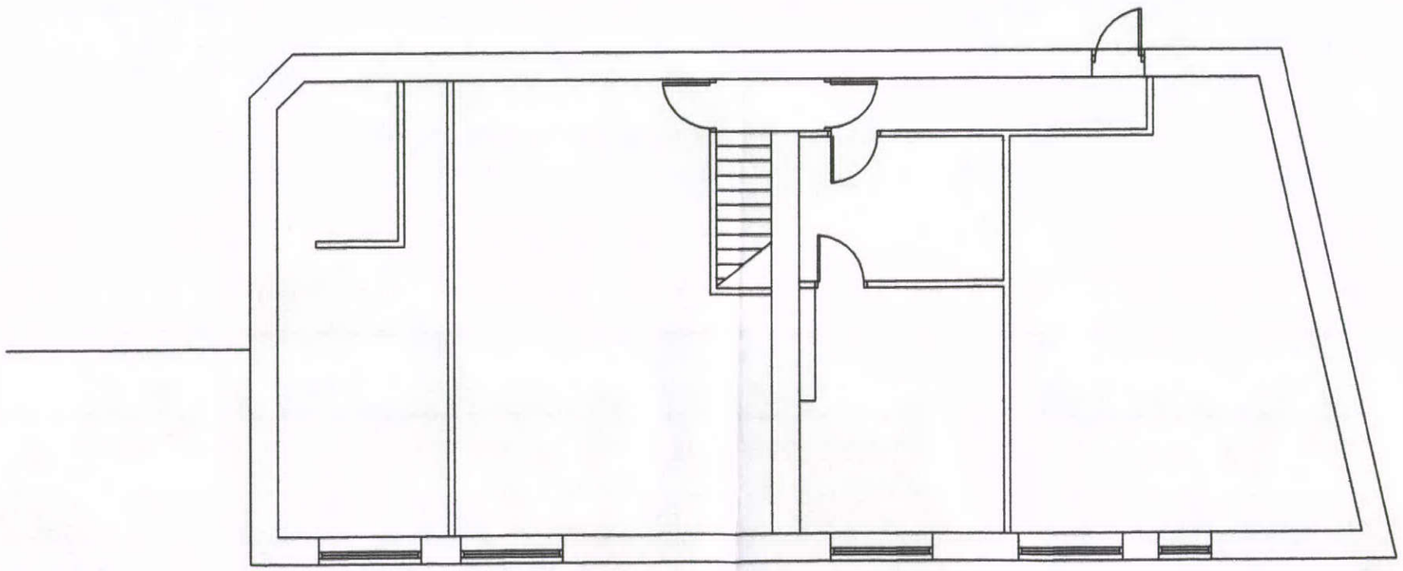

FIRST FLOOR PLAN

ST JOHN HALL HOLKER AVENUE BUXTON	Scale 1/100	EXISTING
CONVERSION INTO 3 TOWN HOUSES	Drg.No 0813/1/1	