

HPK/2013/0480
HIGH PEAK
16 SEP 2013
BOROUGH COUNCIL

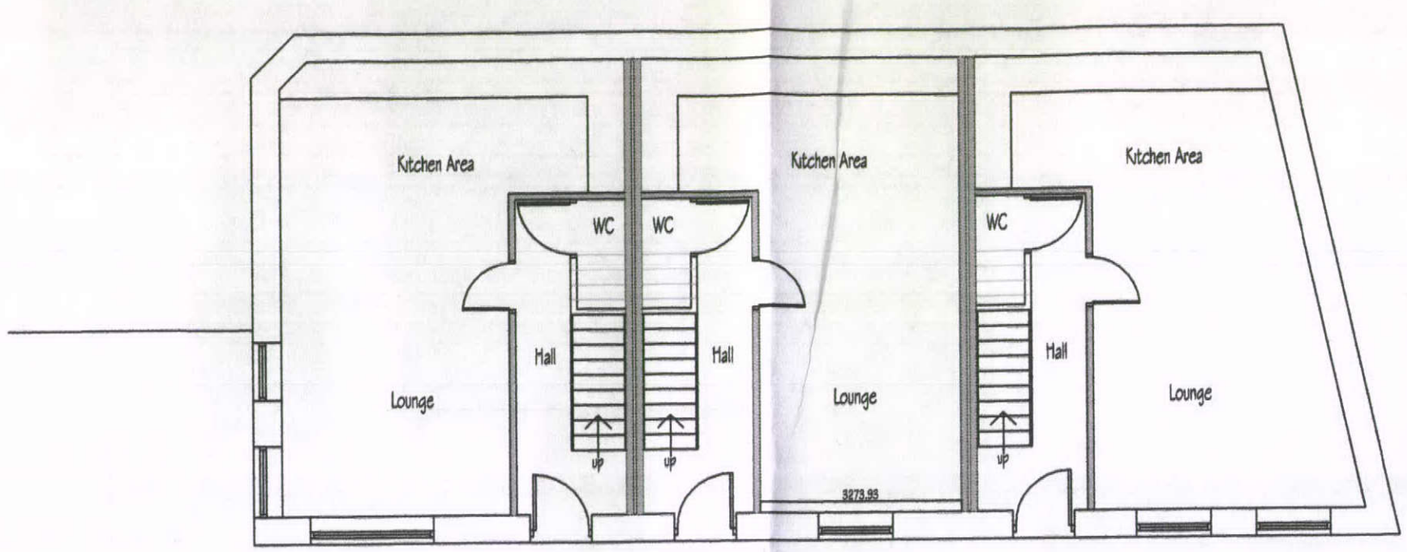

GROUND FLOOR PLAN

Door opening built up with matching stone

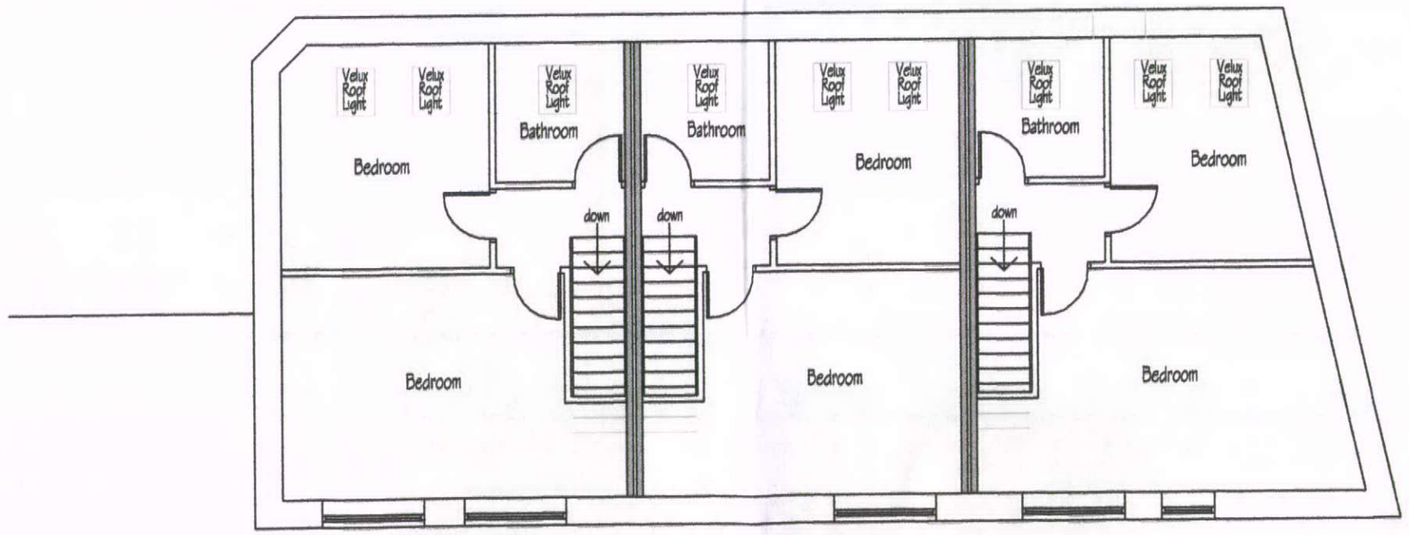

FIRST FLOOR PLAN

ST JOHN HALL HOLKER AVENUE BUXTON CONVERSION INTO 3 TOWN HOUSES	Scale 1/100 Drg.No 0813/1/3	PROPOSED