EXISTING FIRST FLOOR PLAN

Do not scale from drawing

HPK/2013/0519

HIGH PEAK

17 SEP 2013

SCALE 1:50

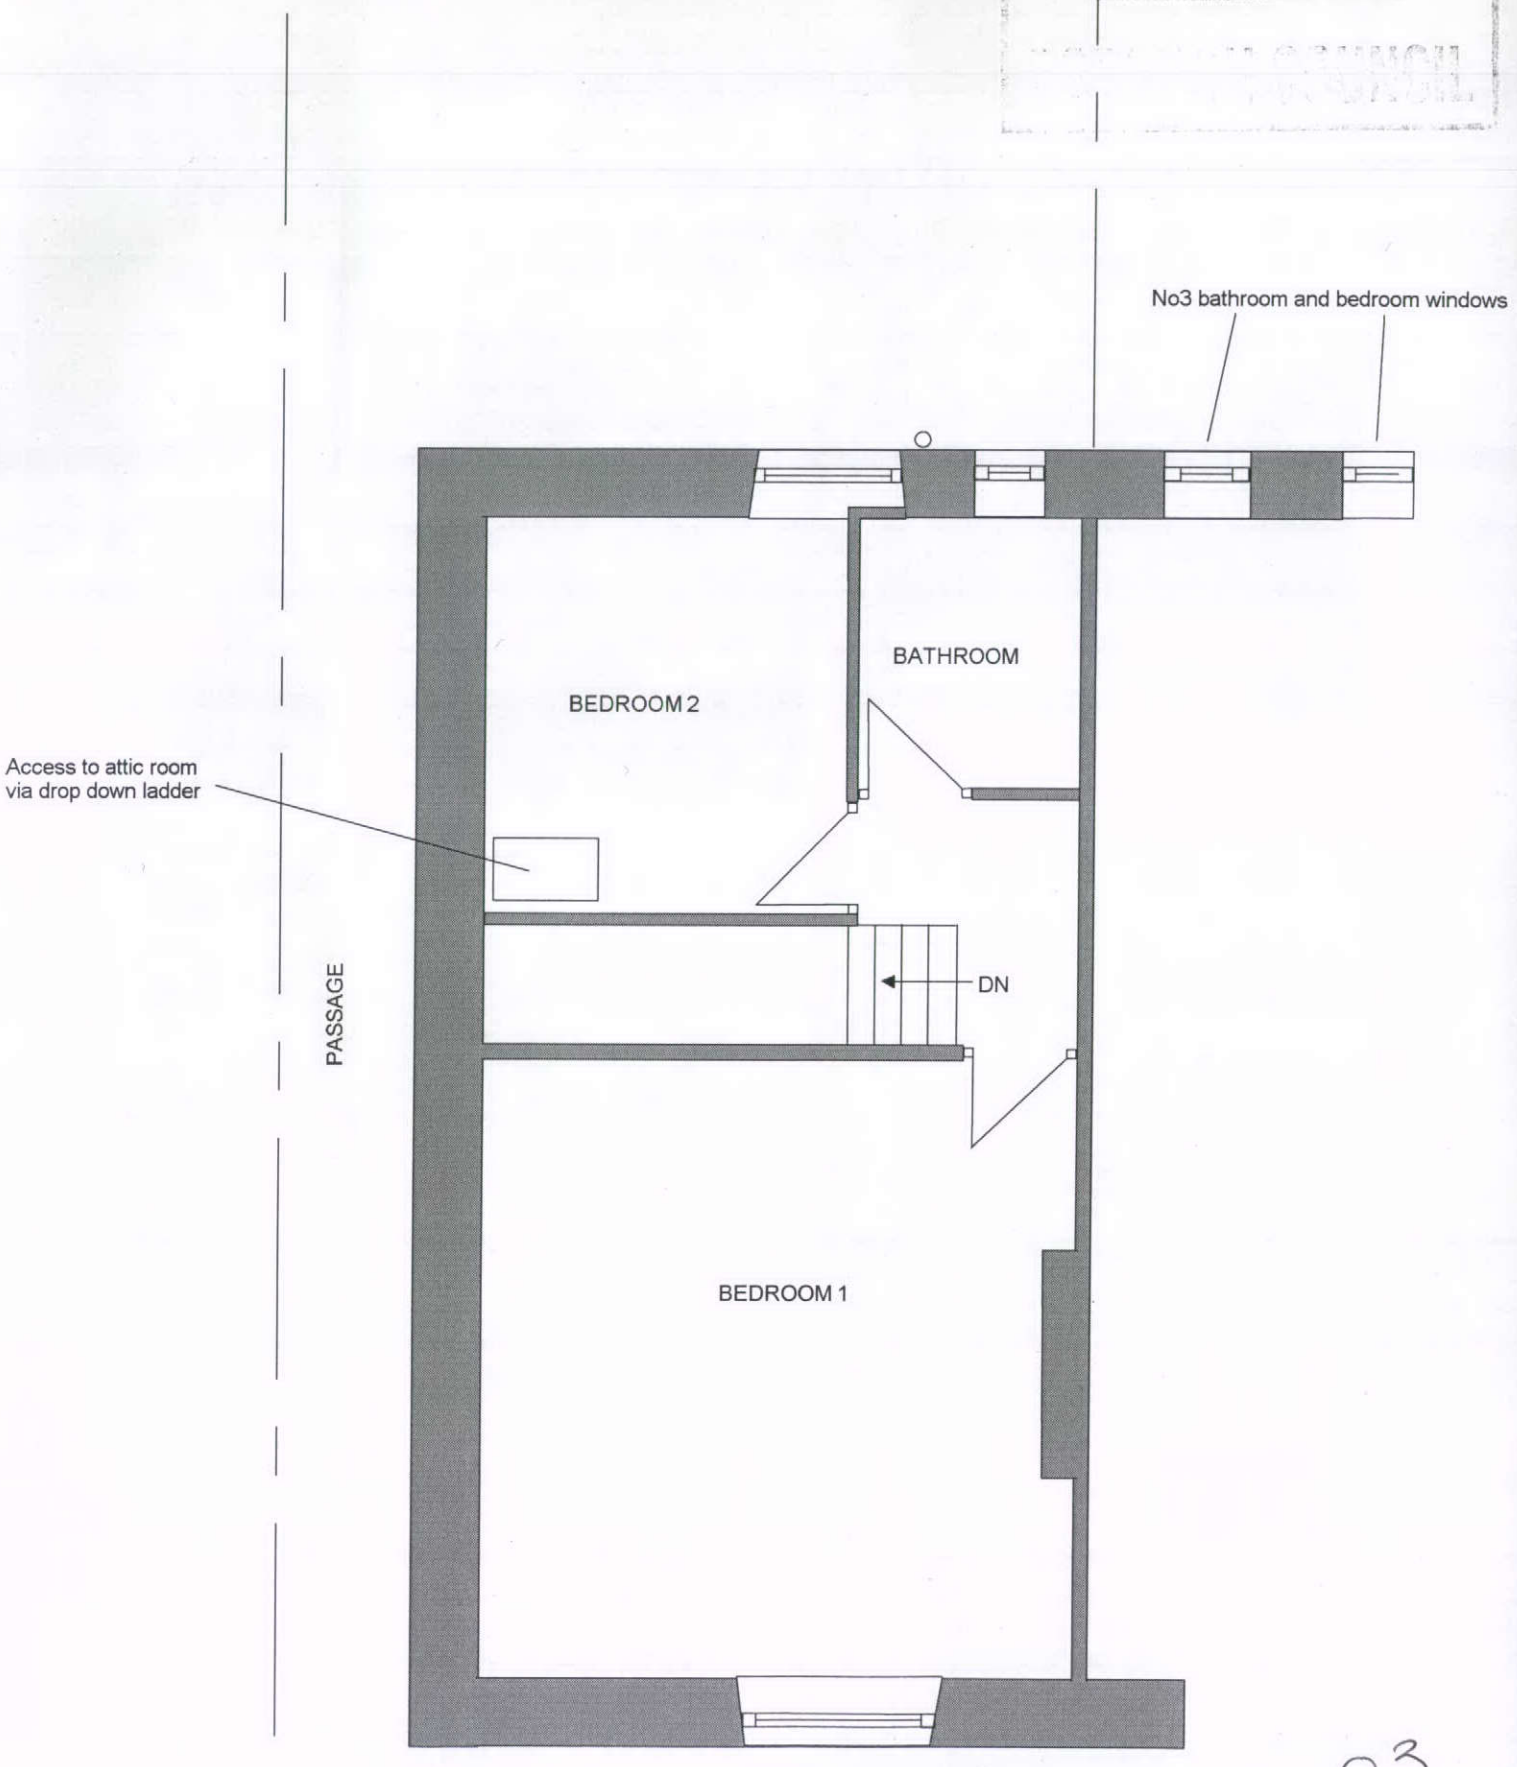

03

TO BE READ TOGETHER WITH THE ATTACHED SPECIFICATION

COPYRIGHT BETEL DESIGN