EXISTING GROUND FLOOR PLAN

SCALE 1:50

Do not scale from drawing

HPK/2013/0519
HIGH PEAK
17 SEP 2013
BOROUGH COUNCIL

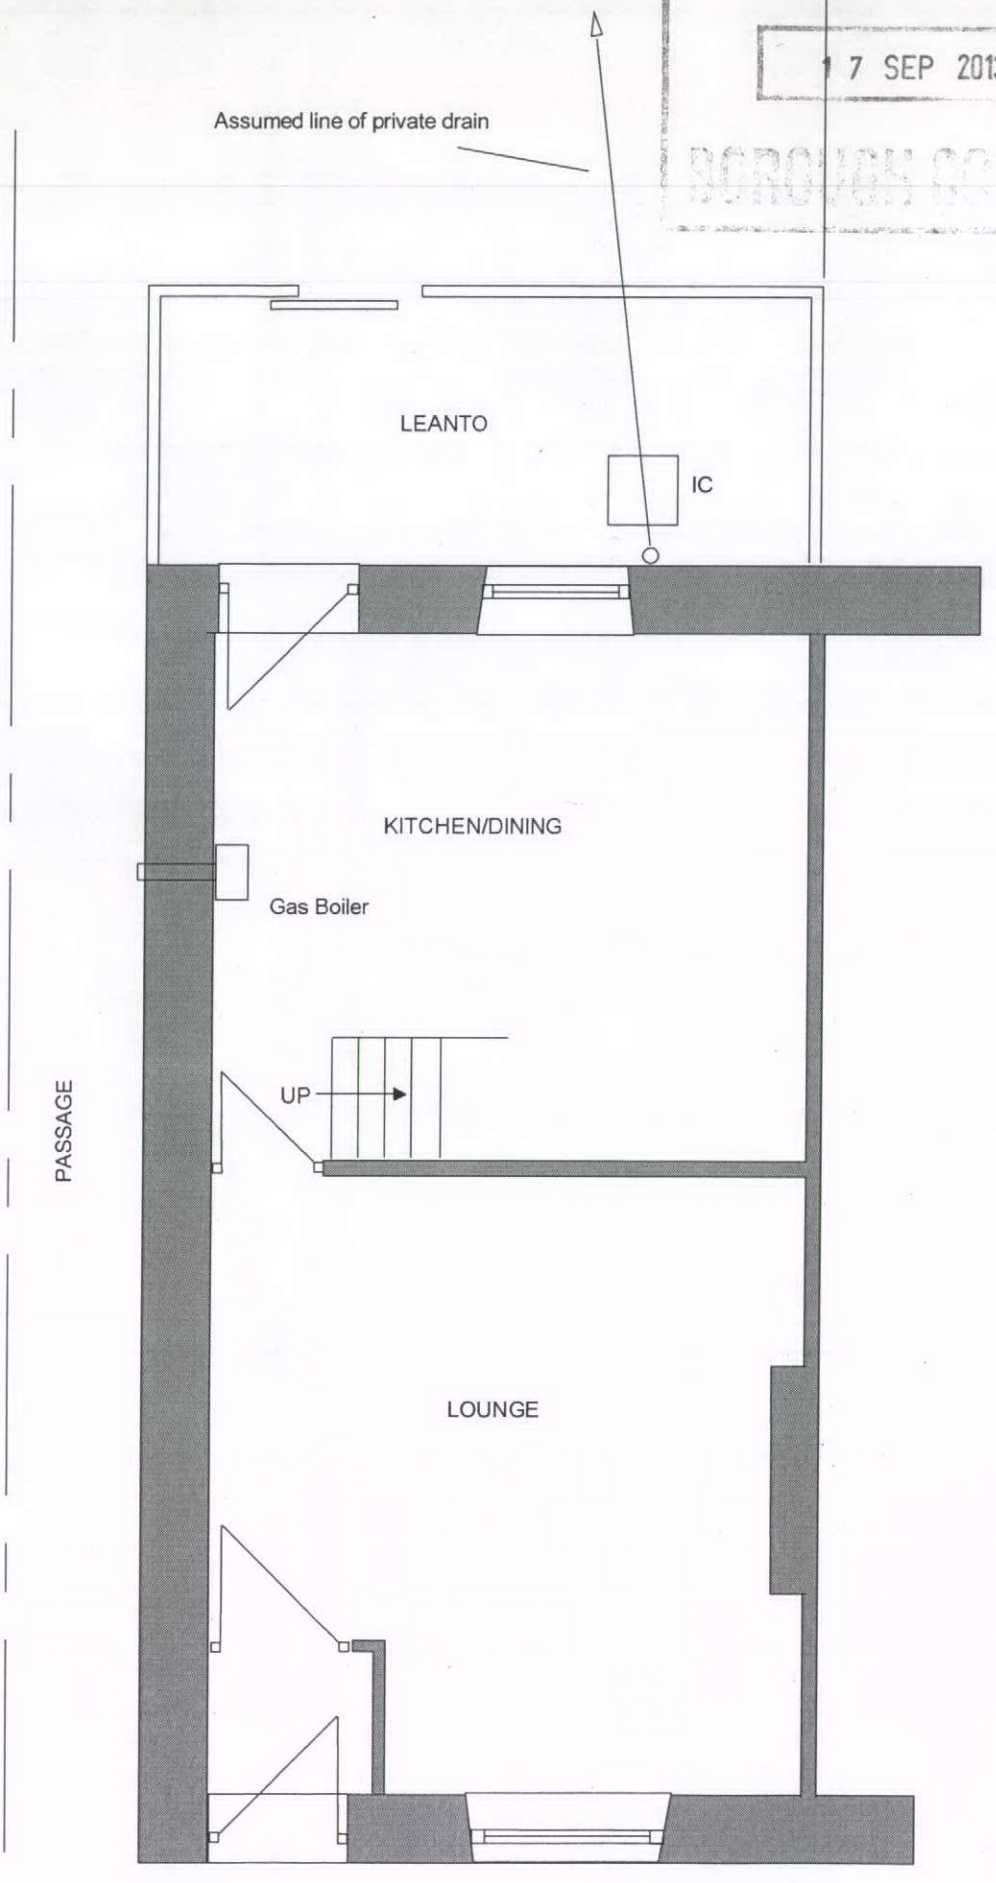

01

 COPYRIGHT BETEL DESIGN