THIS DRAWING IS NOT TO BE COPIED OR REPRODUCED
WITHOUT THE PRIOR WRITTEN CONSENT OF PLANMART LTD.



EXISTING
FRONT ELEVATION

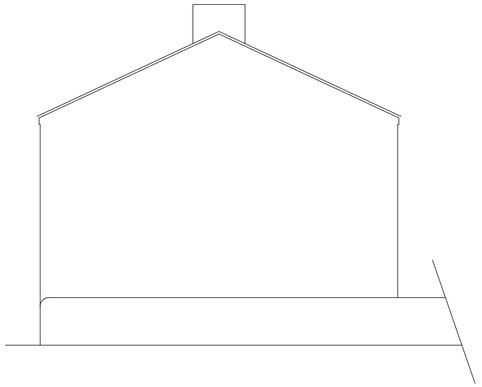

EXISTING
SIDE ELEVATION



EXISTING
REAR ELEVATION

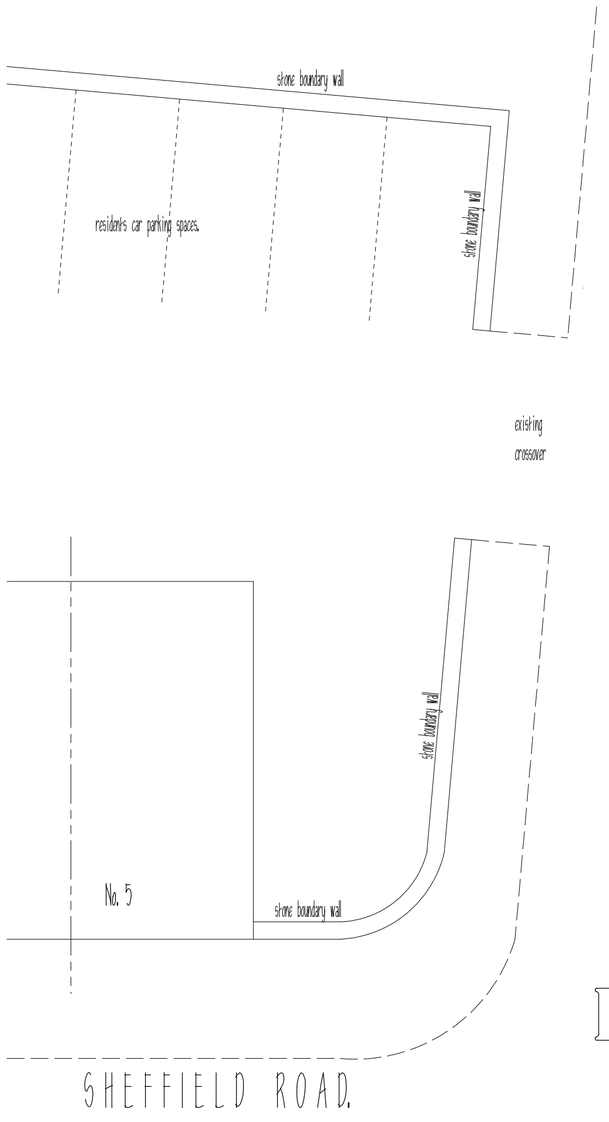

PLAN

PLANMART

Client:

Mr T. Kenyon,
58 Spire Hollin, Glossop. SK13 7BS.

Project:

Proposed two storey side extension to
5 Sheffield Road, Glossop. SK13 8QJ

Title:

Existing plan and elevations.

Scale: 1:100 A2 sheet

Drawn:	Date:
MH	Aug 2013
Project no.: 2517	Drawing no.: 2517-1

PLANMART LIMITED
53A High St. West, Glossop,
Derbyshire SK13 8AZ.
Tel: 01457 863153 E mail: planmart@btconnect.com