
HPK/2013/0406

# BANKWOOD MILL - PROPOSED REMOVAL OF BUMP


APP REF HPK/2013/0406

HIGH PEAK
18 SEP 2013
BOROUGH COUNCIL

## EXISTING LEVELS

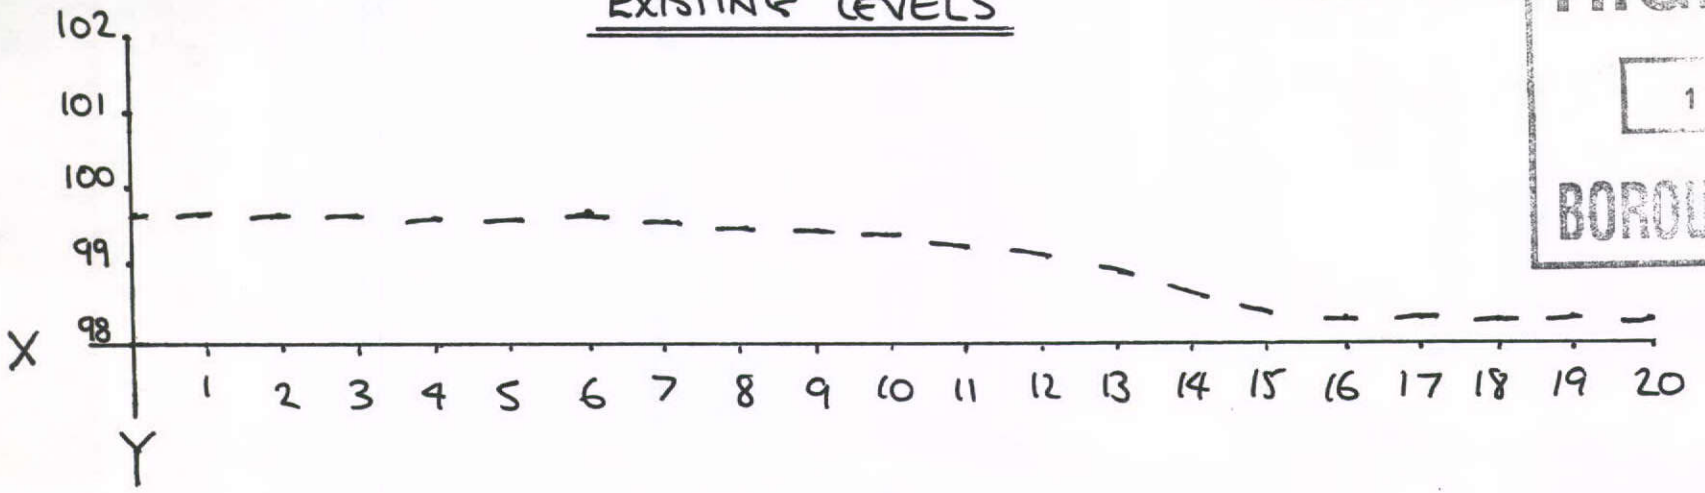


## PROPOSED LEVELS

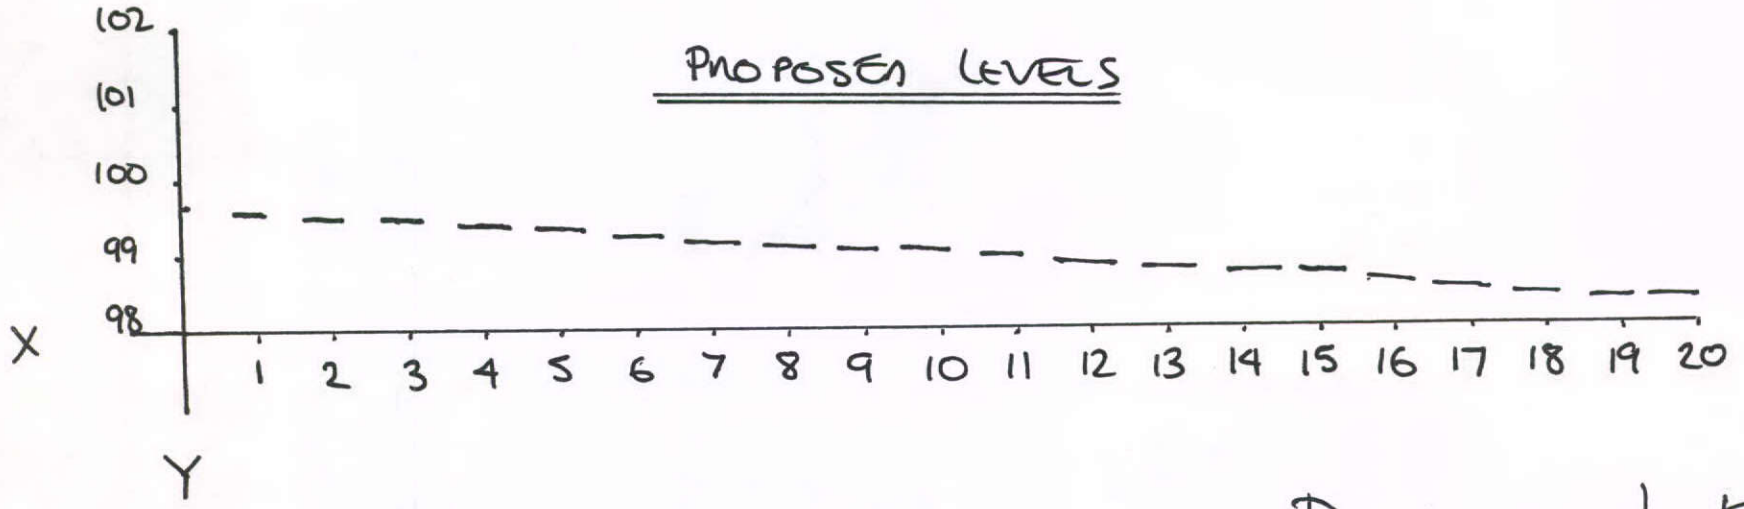


X = HORIZONTAL SECTION IN METRES

Y = VERTICAL SECTION IN METRES

PROPOSED & EXISTING SITE SECTIONS / LEVELS

SCALE 1:100